ADUR & WORTHING
PLANNING SERVICES

PLAN	AWDM/1127/13
DATE VALID	10 SEP 2013

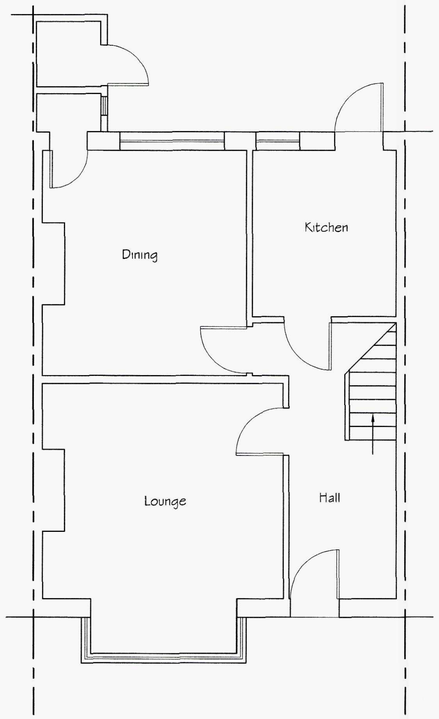

Ground Floor Plan

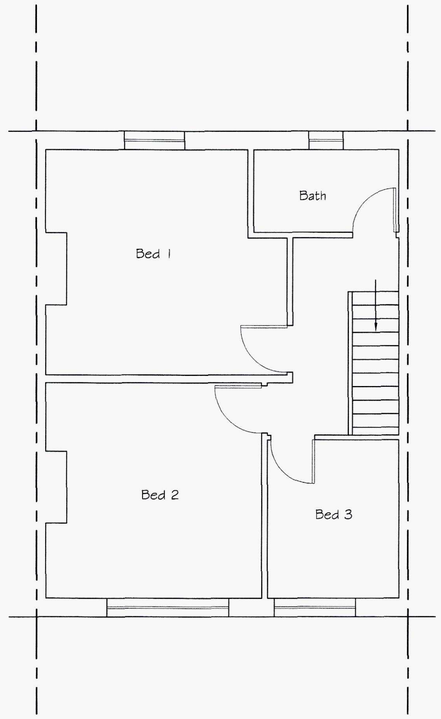

Existing First Floor Plan

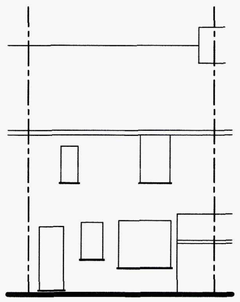

Existing Rear Elevation

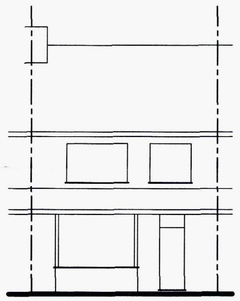

Existing Front Elevation

Tony Rogers
Building Consultants
Address: 40 Dawn Crescent, Upper Beeding
West Sussex, BN44 3WH
Telephone: 01903 815225 Fax: 01903 815225

Rev.	Date:	Revision Description:

Client: Mr & Mrs C Pyke

Address: 38 Victoria Road
Shoreham
West Sussex
BN43

Project: Proposed room in roof

Scale: 1:50 1:100
Paper Size A1

Date: August 2013

Drawing No: 13/864/02

Drawn By: AWR

Revision: