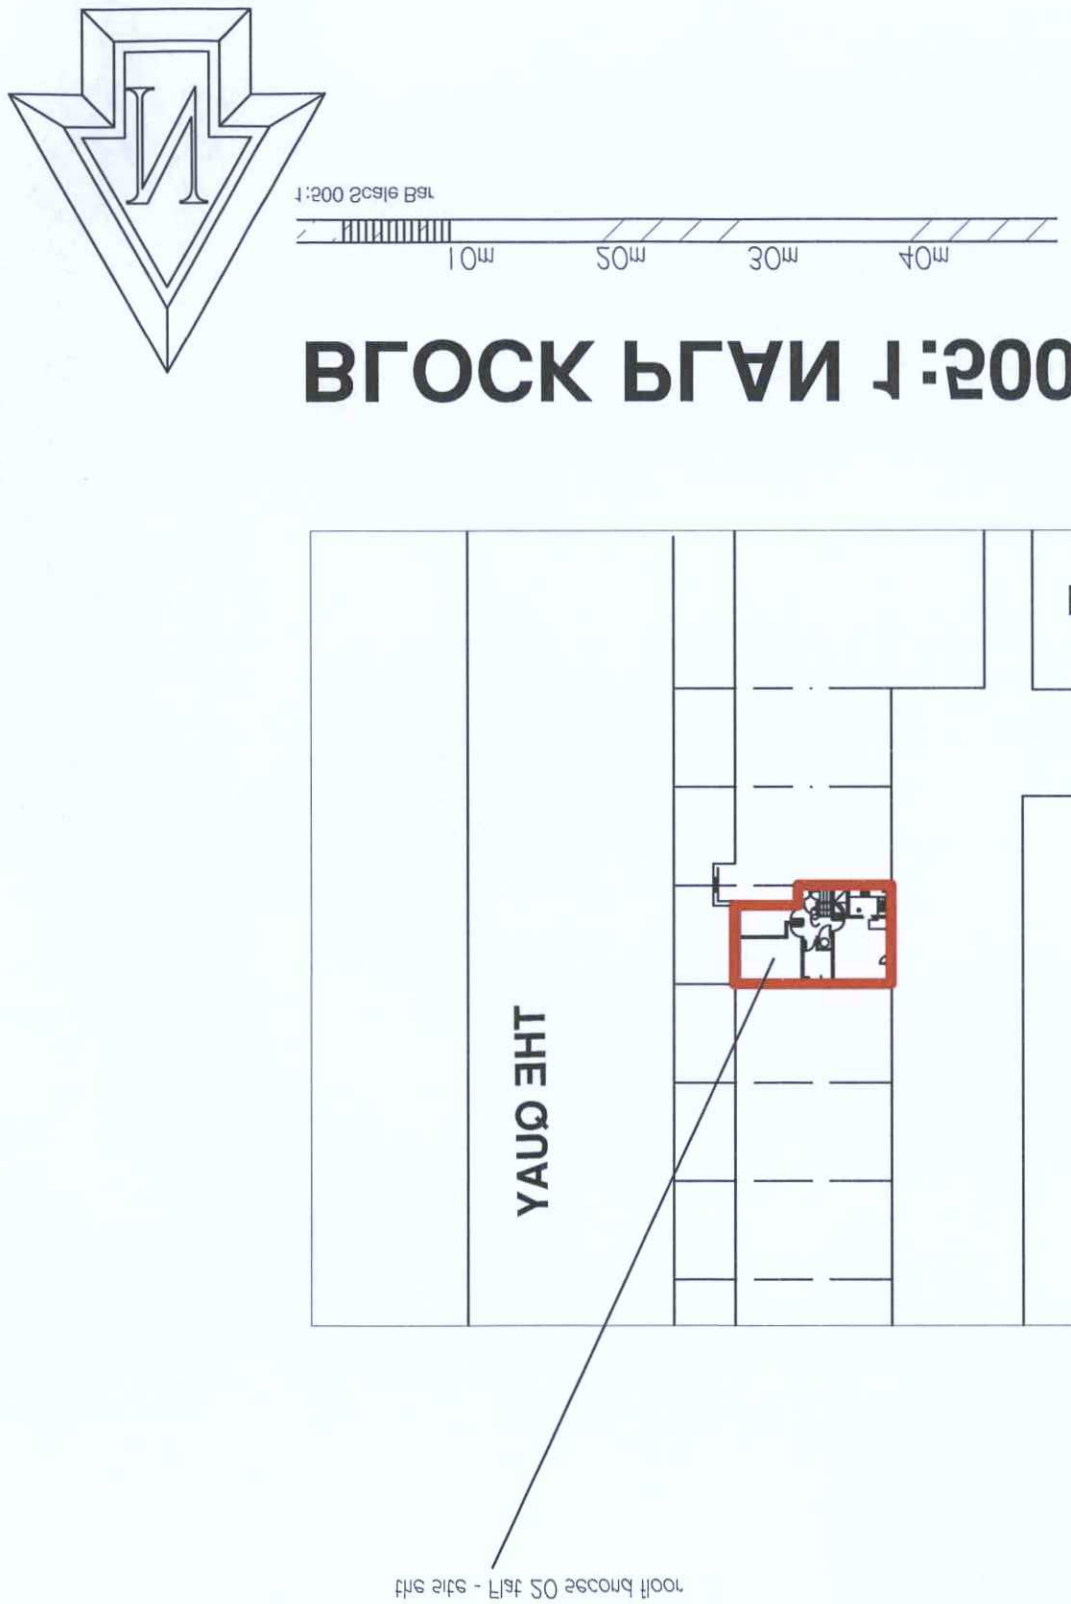

BLOCK PLAN 1:500





Location PLAN 1:1250

ADUR & WORTHING
PLANNING SERVICES

PLAN	AWDM/1069/14
DATE	8 AUG 2014
VALID	

Note: All dimensions to be checked on site.

Client:

Scale: 1:500, 1:1250 @ A3 paper size

Date: 2.7.2014

Drawn: BLW

Rev'n

Drg. No. 04

Project:

Proposed roof conversion at:

Flat 20 The Quay

Emerald Quay Shoreham

Sussex

Title:

BLOCK & Location PLAN

Copyright of:

BLW

Architectural & Planning Services

15 West Street

Shoreham By Sea

West Sussex

BN43 5WF

01273 441009

07856899101

e-mail: penw@plwarchitectural.co.uk

website: plwarchitectural.co.uk

DEC 8/8/14