CZWG

CZWG Architects LLP
17 Bowling Green Lane
London EC1R 0QB

Telephone: 020 7253 2523
Fax: 020 7250 0594
mail@czwgarchitects.co.uk
www.czwg.com



1 Building C Looking East
1 : 500

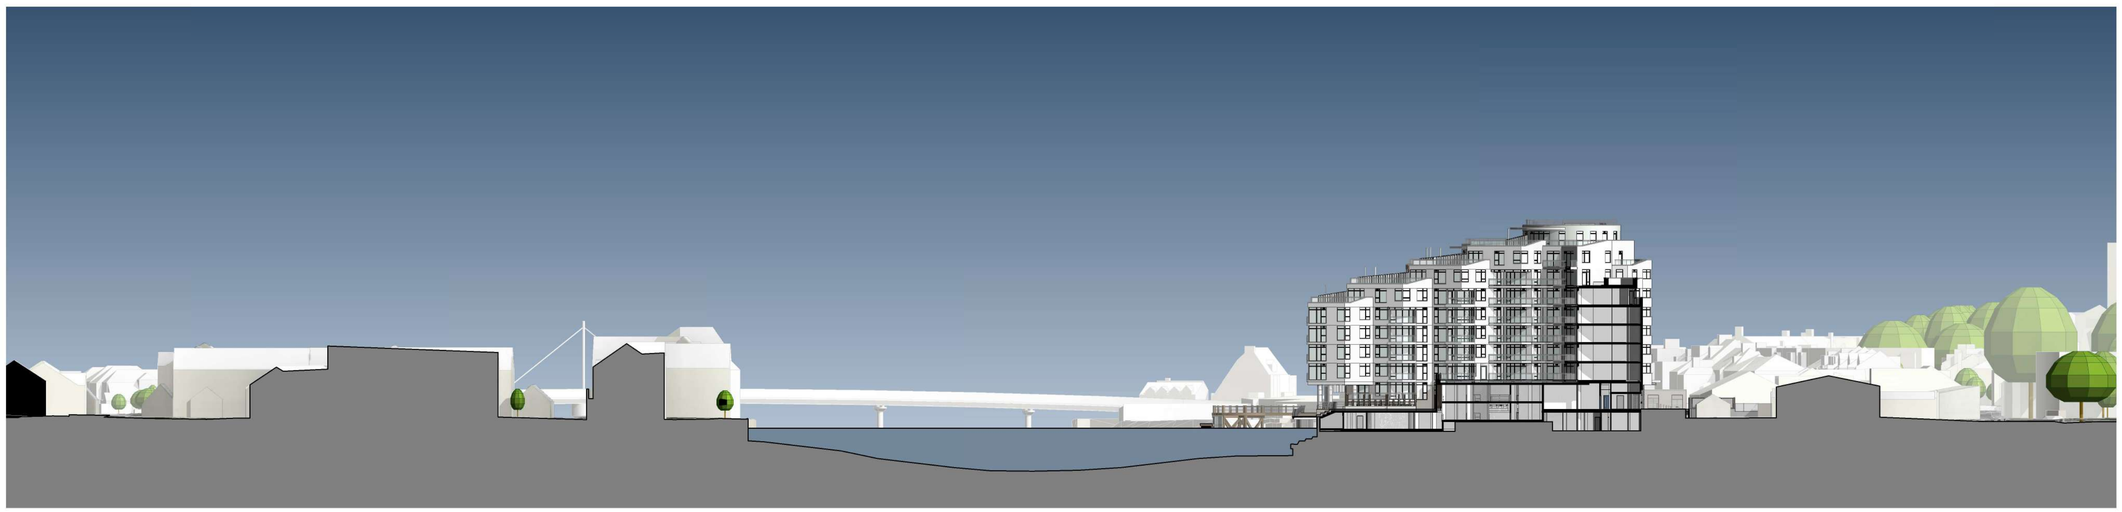

2 Building C Looking West
1 : 500

0 10m 20m 30m 40m 50m

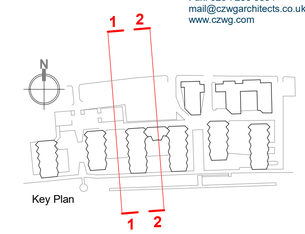

Key Plan

Rev: P03 **Date:** 20.11.2020 **Drw:** SK **Chk:** EC
Planning Submission

Do not scale off this drawing
Report all errors and omissions to the Architect
Dimensions to be checked on site
Plot date: 20/11/2020 12:51:24

Client:
Southern Housing Group

Project:
Free Wharf, Shoreham-By-Sea

Title:
Site Wide Elevations Building C

Drawing status:
For Planning

CZWG

Scale @ A1
1 : 500

Drawing No: 2052-00-DR-0604
Rev: P03

File Name: 2052_00_RV_PM_0002 Site Wide Model_Central