

plan No. GS/006

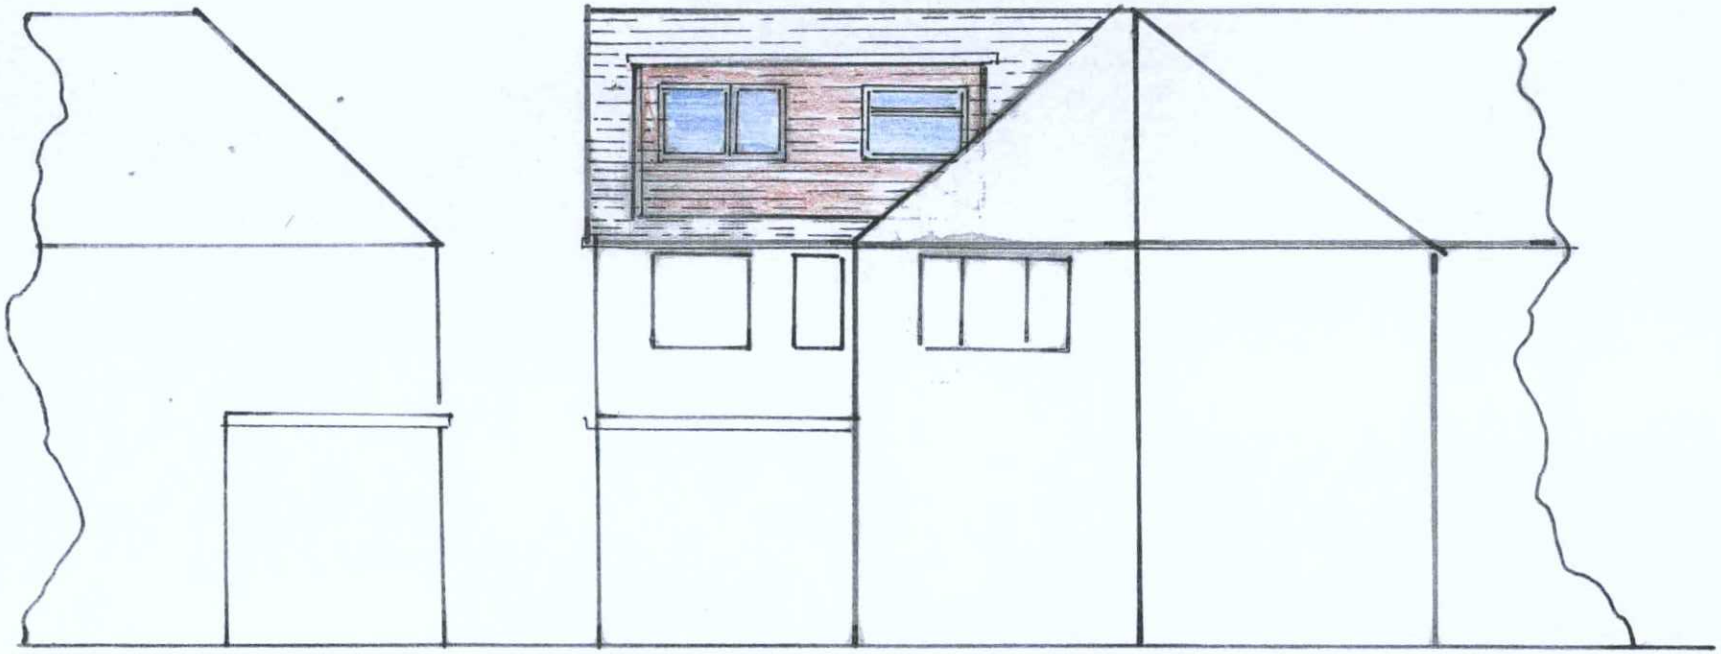

EXISTING
~~Proposed~~ Eastern elevation

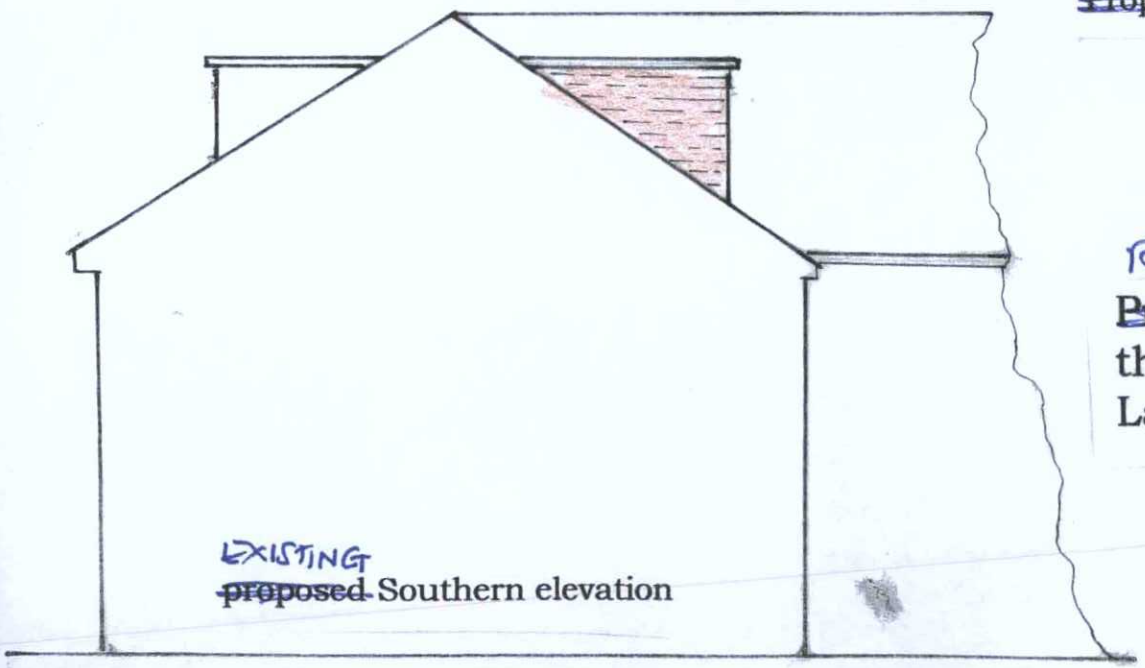

EXISTING
~~proposed~~ Southern elevation

ADUR & WORTHING PLANNING SERVICES
PLAN
DATE VALID
25 SEP 2012
1118/12

RETROSPECTIVE

~~Proposed~~ conversion from one residential unit too three independent flats @ 2-16 Penhill Road, Lancing.

Scale 1/100