
plan No. GS/005

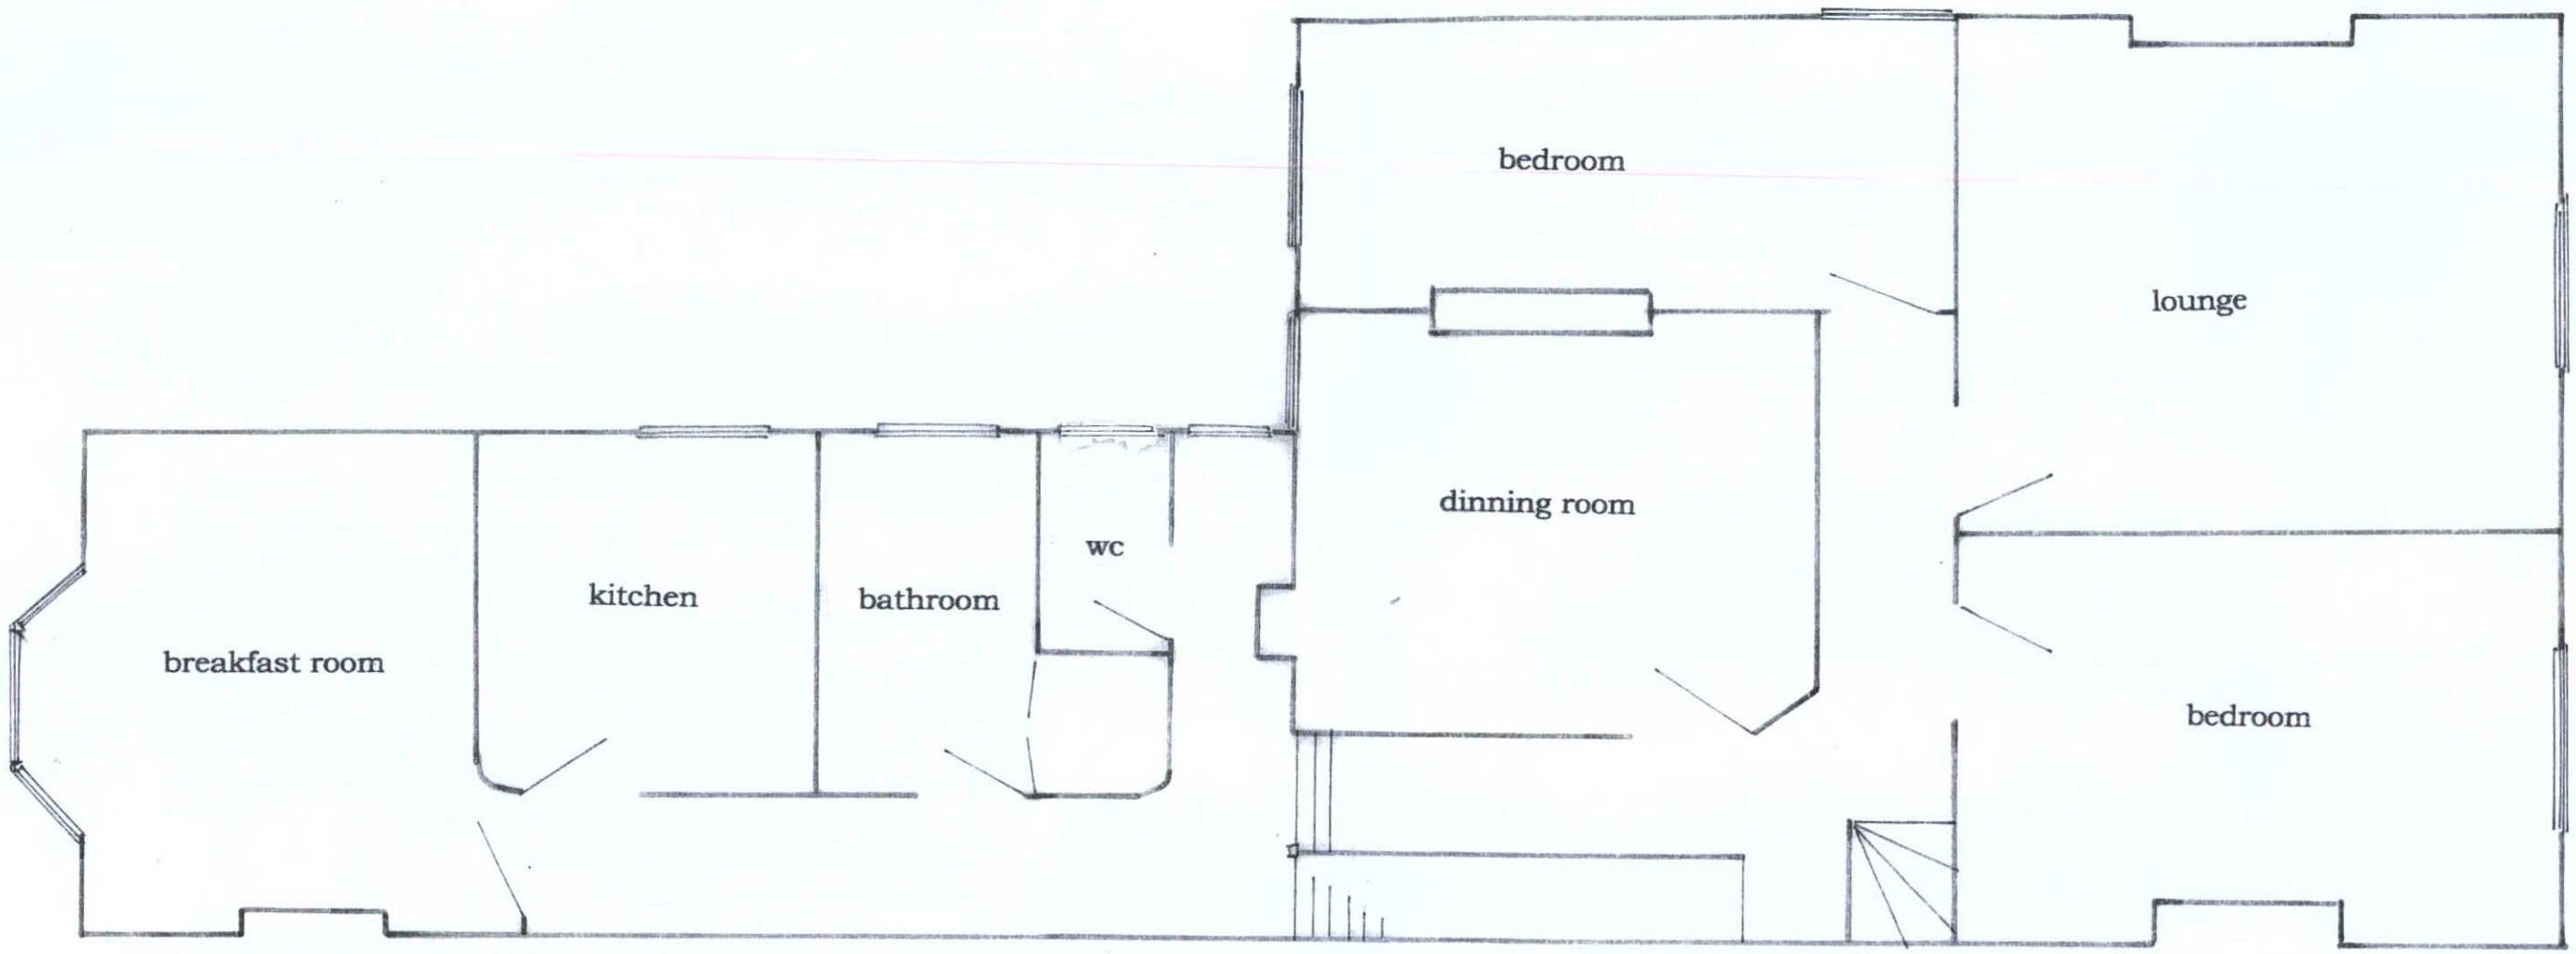

~~Existing~~ FORMER first floor

ADUR & WORTHING
PLANNING SERVICE
PLAN AWDM/ 1118/12
DATE VALID 25 SEP 2012

scale 1/50

Proposed conversion from one residential unit too three independent flats @ 2-16 Penhill Road, Lancing.