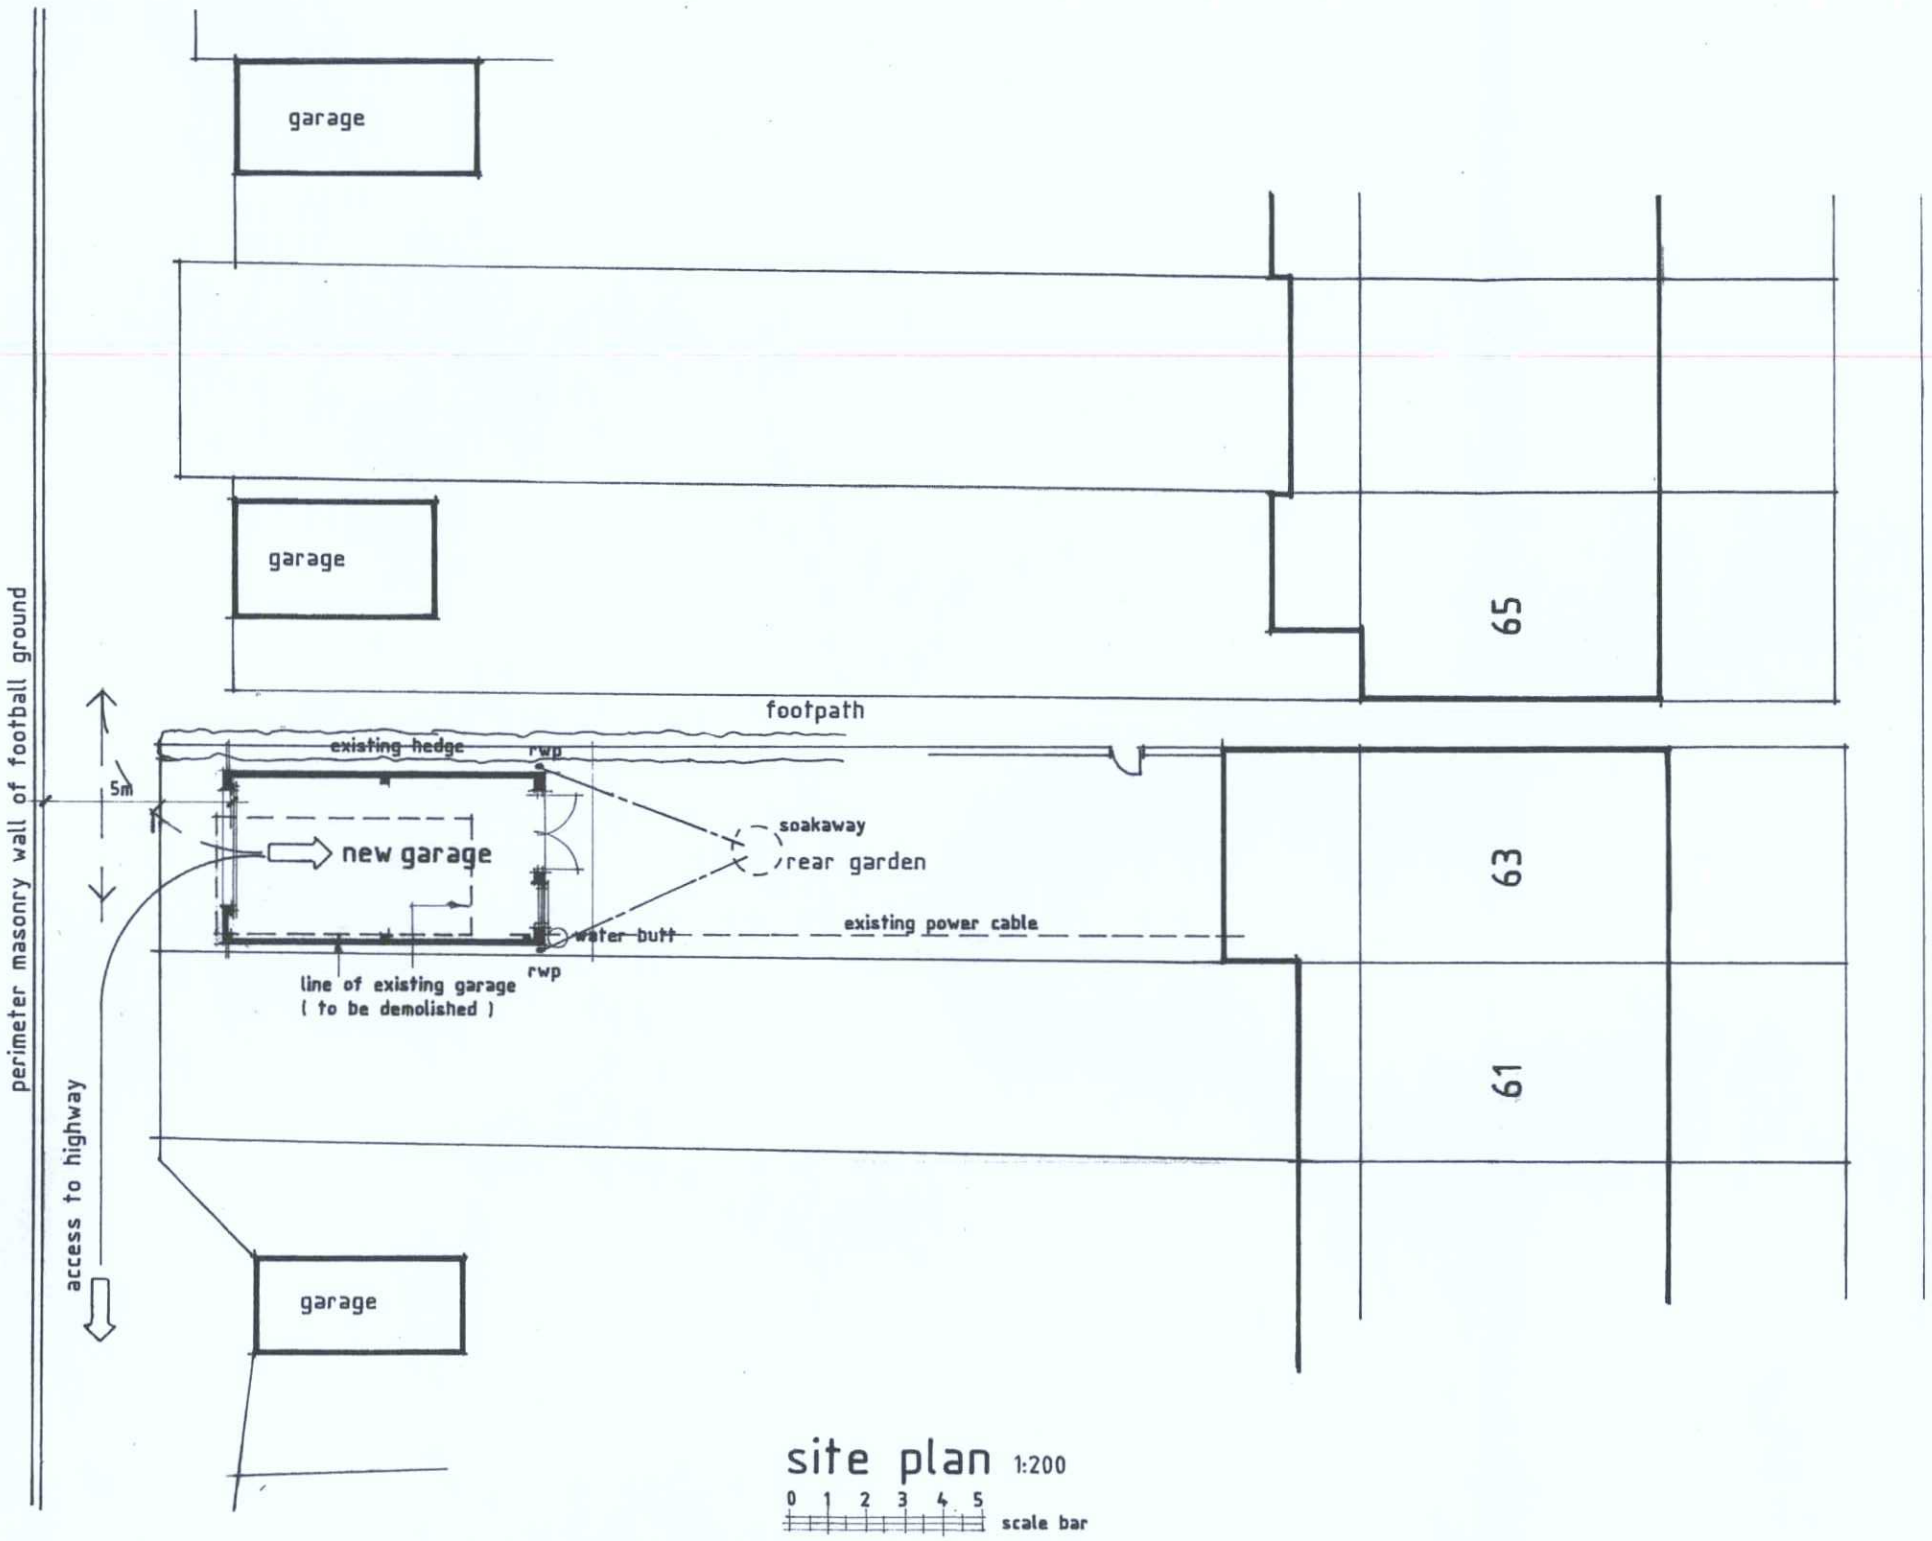

site plan 1:200

0 1 2 3 4 5 scale bar

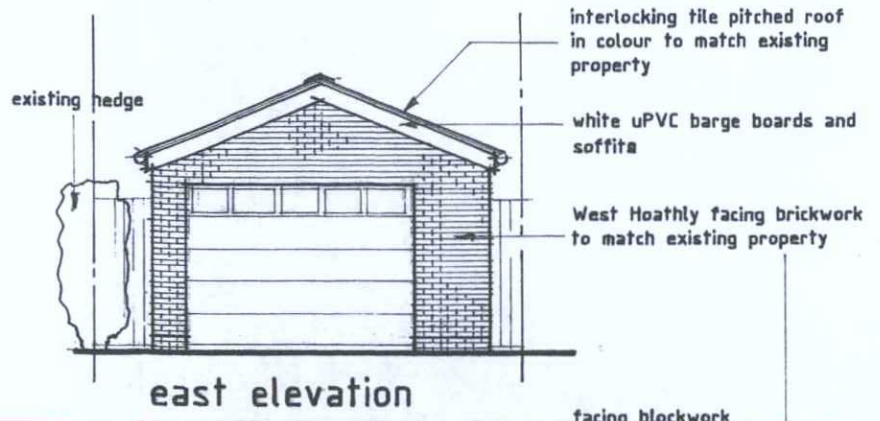

east elevation

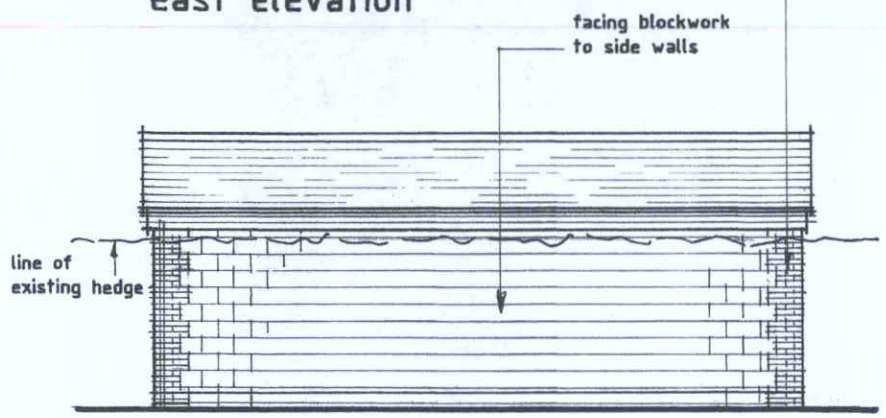

south elevation

elevations 1:100

0 1 2 3 4 5 scale bar



west elevation

& WORT
NG SE
AN AWDM/1169/12
DATE VALID 24 SEP 2012



north elevation

Proposed Pitched Roof Garage at 63 Annweir Avenue, Lancing, West Sussex, BN15 9NE.

Site Plan and Elevations

scales = 1:200 & 1:100 at A3

date : October 2012

Drawing No. 962/3/01