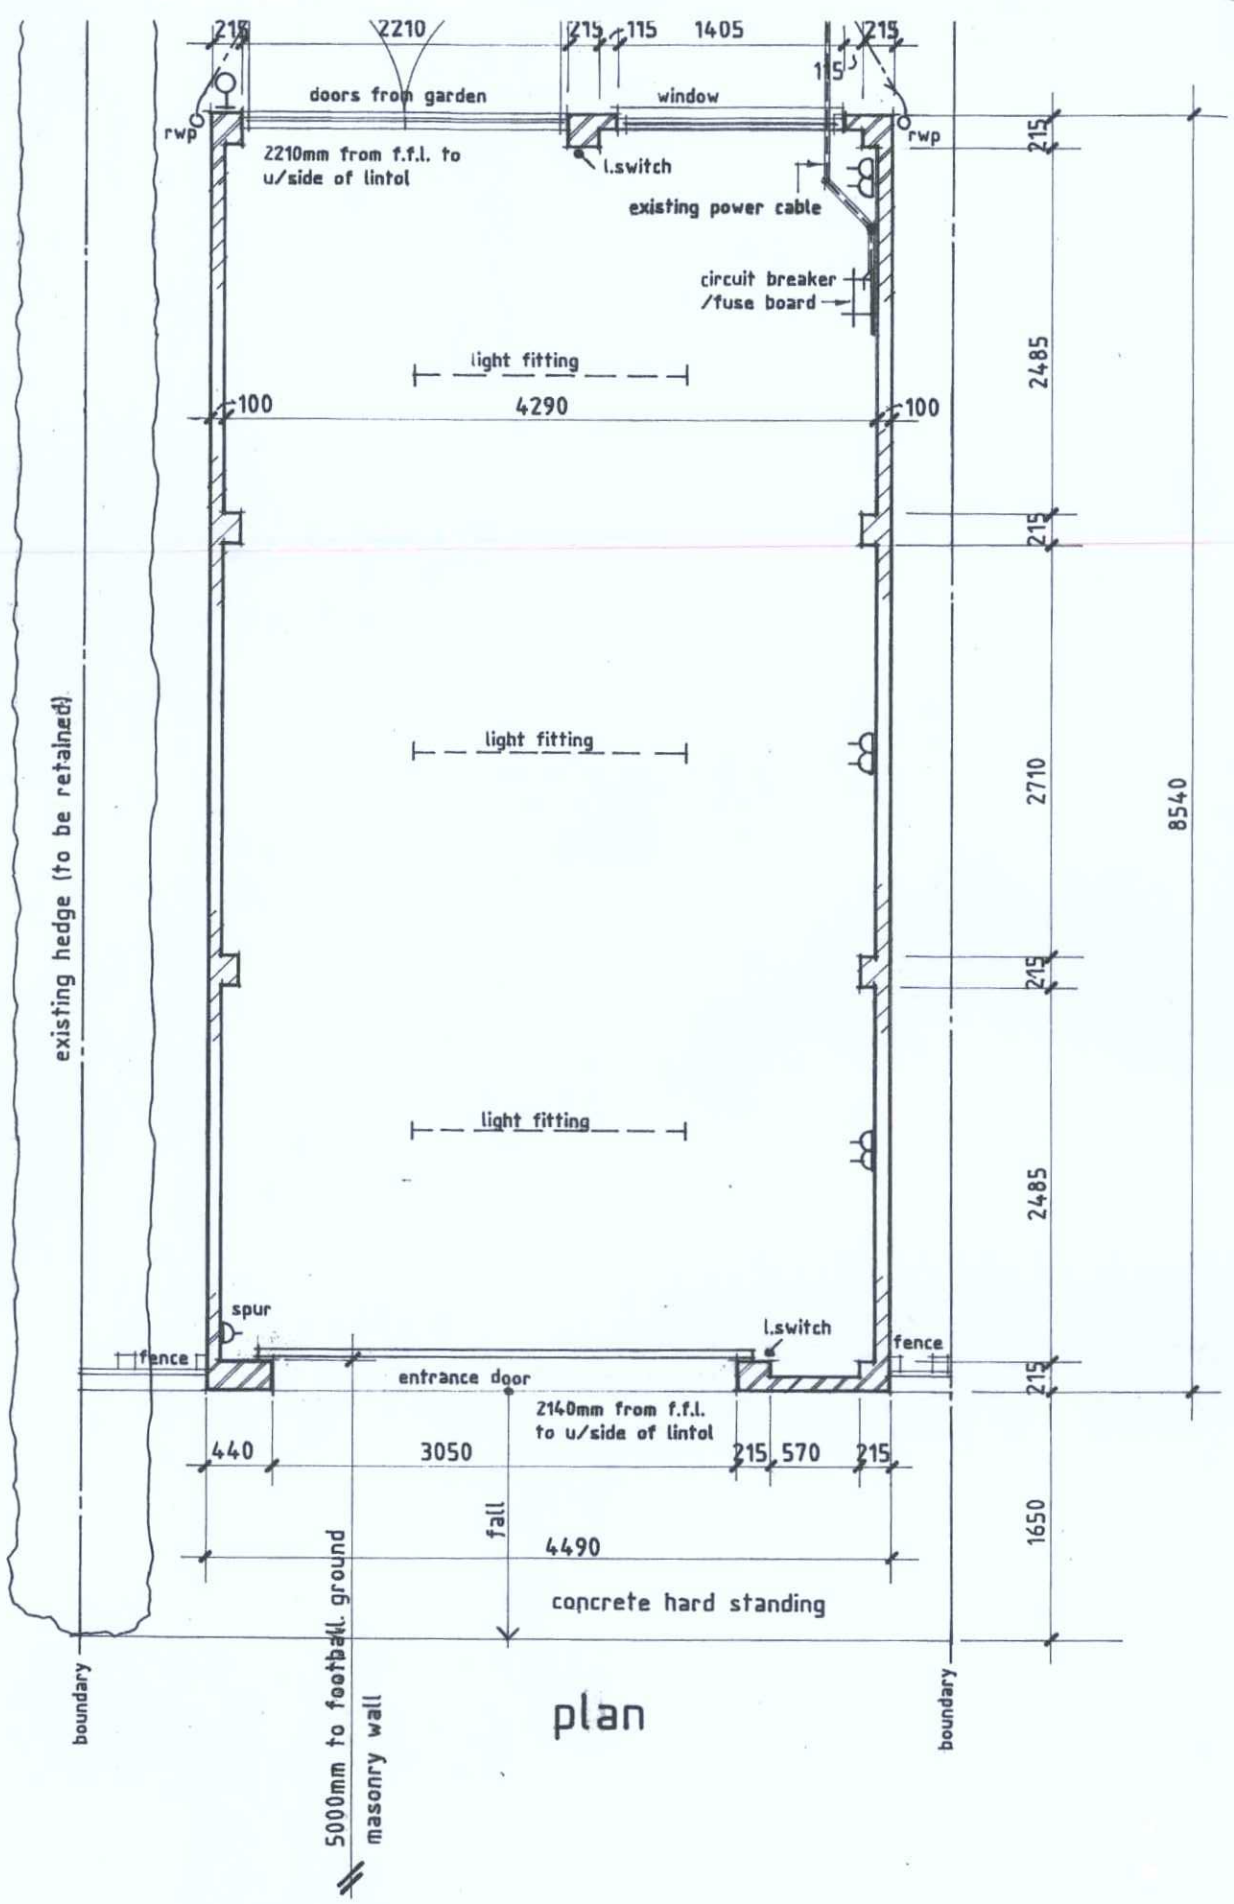

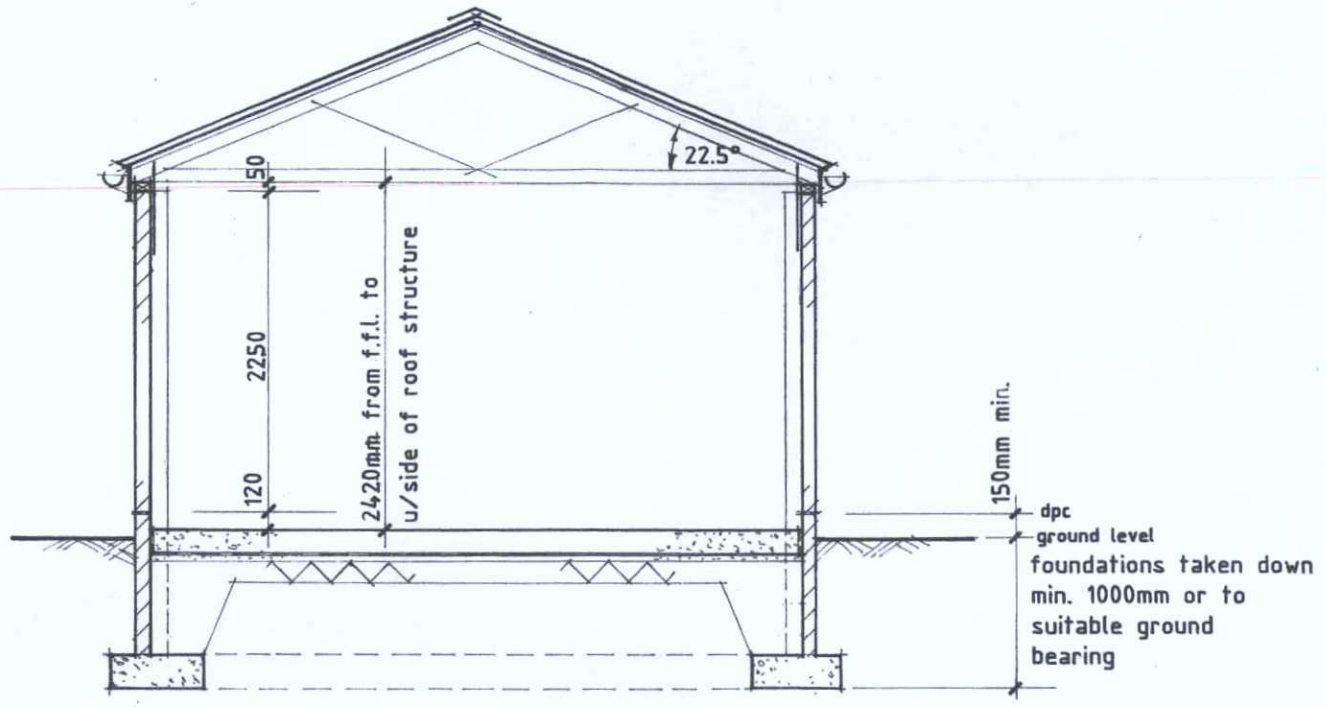

section

ADUR & WORTHING PLANNING SERVICES
DAN AWDM/ 1169/12
DATE VALID 24 SEP 2012

0 1 2 3 4 5 scale bar

Proposed Pitched Roof Garage at 63 Annweir Avenue, Lancing, West Sussex, BN15 9NE.

Plan and Section

scale = 1:50 at A3

date: October 2012

Drawing No. 962/3/02