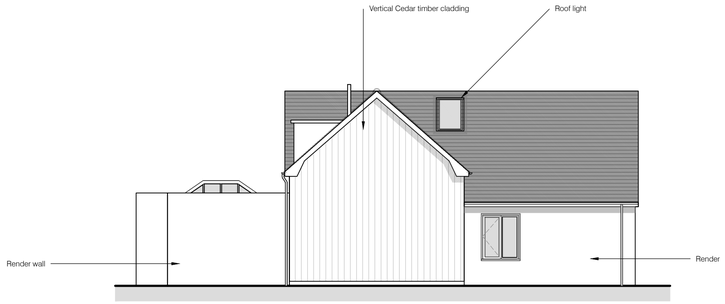

Proposed Side Elevation (East)
SCALE 1:100

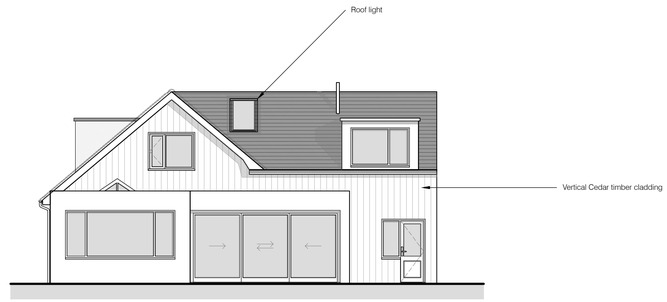

Proposed Rear Elevation (South)
SCALE 1:100

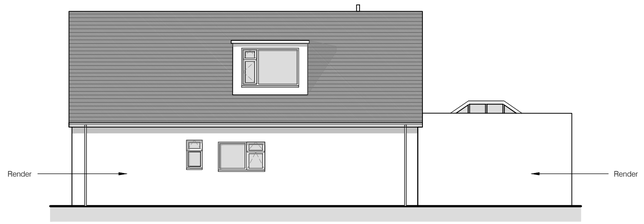

Proposed Side Elevation (West)
SCALE 1:100

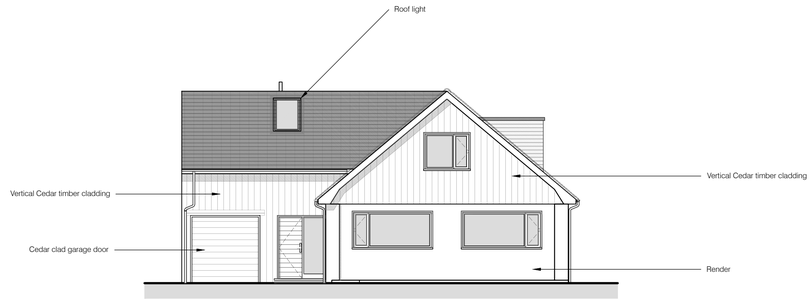

Proposed Front Elevation (North)
SCALE 1:100

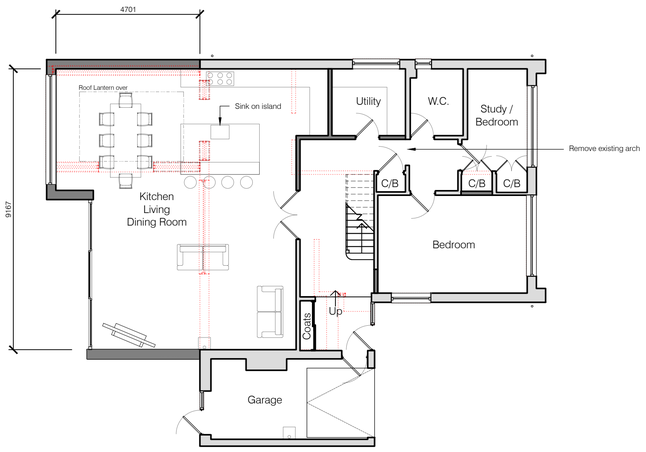

Proposed Ground Floor Plan
SCALE 1:100

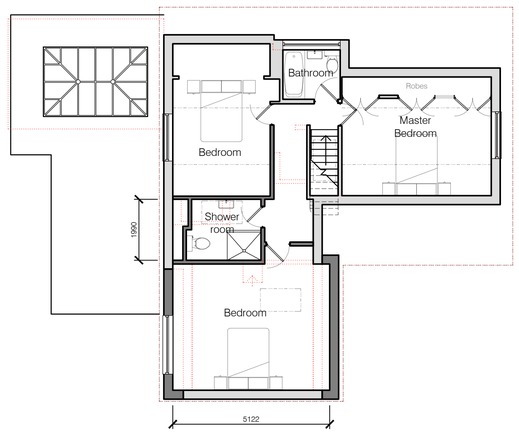

Proposed First Floor Plan
SCALE 1:100

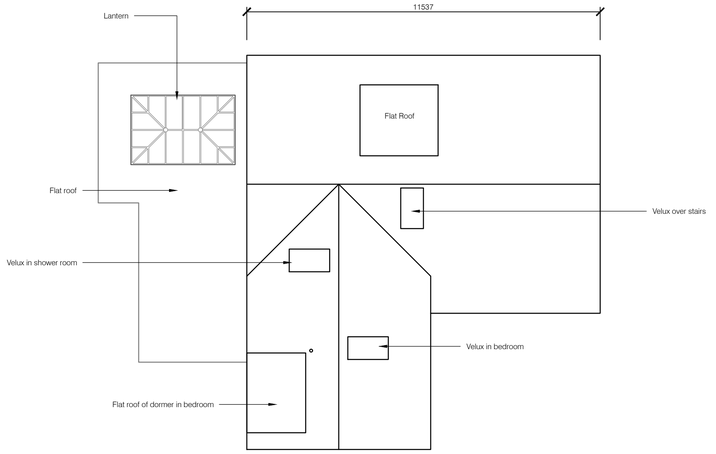

Proposed Roof Plan
SCALE 1:100

@1:100 0m 2.5m 5m
@1:50 0m 1.25m 2.5m
@1:500 10m 0m 10m 20m
@:1250 25m 0m 25m 50m

John Bullock Design
architecture and interiors

11 - 13 High Street
Tunbridge Wells
Kent, TN1 1UL
tel: 01892 525732
fax: 01892 525704
email: john@johnbullockdesign.com
website: www.johnbullockdesign.com

REPORT ALL ERRORS TO JOHN BULLOCK DESIGN.

ALL BUILDING MATERIALS, COMPONENTS AND WORKMANSHIP TO COMPLY WITH THE CURRENT BUILDING REGULATIONS, THE RELEVANT BRITISH STANDARDS AND CODE OF PRACTICE AND THE APPROPRIATE MANUFACTURERS RECOMMENDATIONS THAT FROM TIME TO TIME MAY APPLY.

ALL DIMENSIONS ARE TO BE CHECKED AND VERIFIED ON SITE PRIOR TO COMMENCEMENT OF WORKS, AND WHERE NECESSARY SHOP DRAWINGS ARE TO BE PREPARED AND AGREED WITH JOHN BULLOCK DESIGN.

ALL ELECTRICAL WORKS TO COMPLY WITH CURRENT IEE REGULATIONS.
ALL SOFTWOOD TO BE DELIVERED TO SITE TREATED AND PRIMED.

SEE ALSO RELEVANT DRAWINGS FROM ANY SPECIALIST WORK OR STRUCTURAL DETAILS.

THIS DRAWING IS ISSUED ON THE CONDITION THAT IT IS NOT DISCLOSED, COPIED OR REPRINTED WITHOUT THE PRIOR WRITTEN CONCENT OF JOHN BULLOCK DESIGN.

THESE DRAWINGS ARE THE COPYRIGHT OF JOHN BULLOCK DESIGN.

IF WORKS ARE NEXT TO BOUNDARY IT IS BUILDERS RESPONSIBILITY TO ENSURE THE PARTY WALL etc. ACT 1996 IS FOLLWED.

DO NOT SCALE, USE GIVEN DIMENSIONS ONLY IF IN DOUBT ASK.

REVISIONS:

CLIENT: *Mr & Mrs Rogers*

PROJECT: 49 Beach Green
SHOREHAM-BY-SEA
BN43 5YE

DATE: 8 November 2017

DRAWN BY: A.F.

SCALE: As shown @A1
Please note that plans are drawn to the scale specifiedand can be scaled for planning purposes only.

DRAWING TITLE: Proposed Floor Plans and Elevations

DRAWING N°: 1667-P-01-D