DO NOT SCALE FROM THIS DRAWING

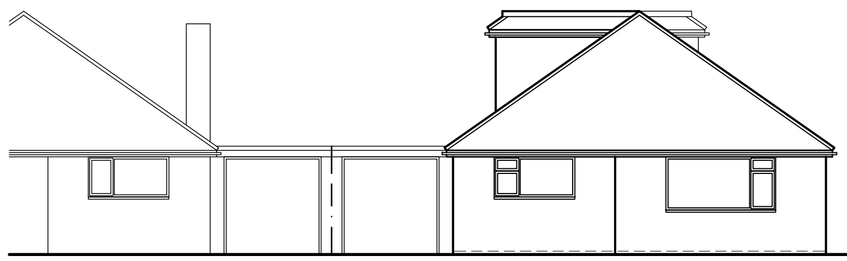

West Elevation

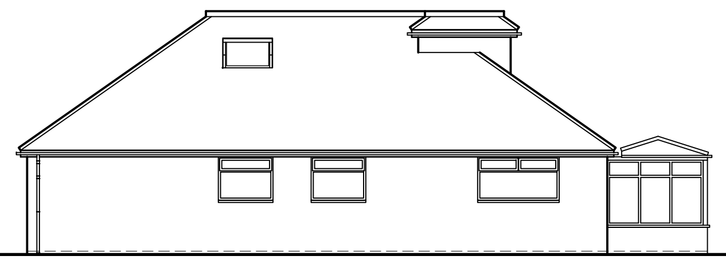

South Elevation

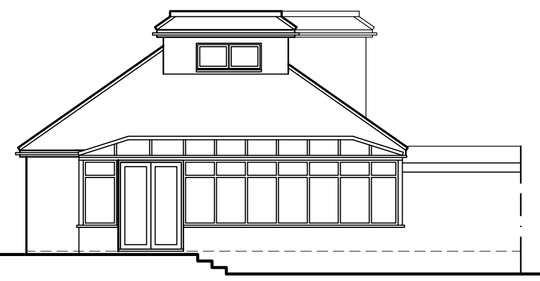

East Elevation

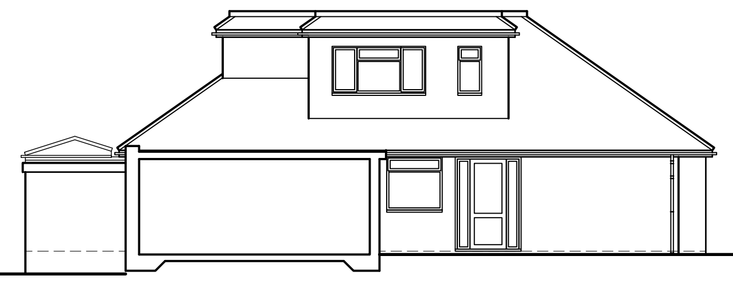

North Elevation

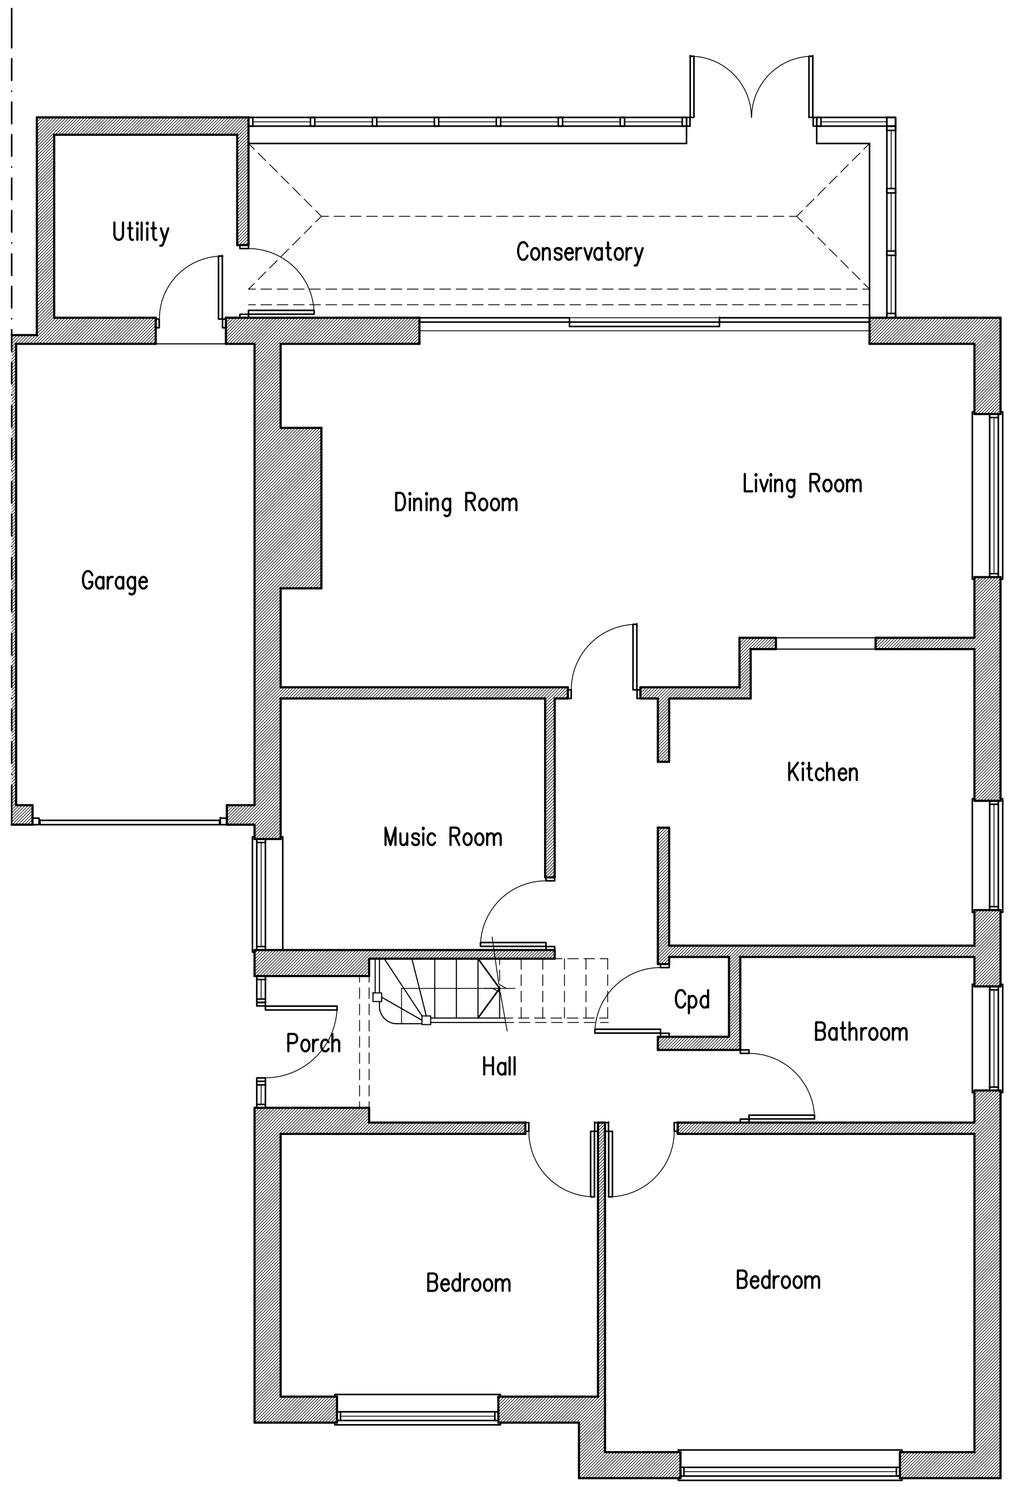

Ground Floor Plan

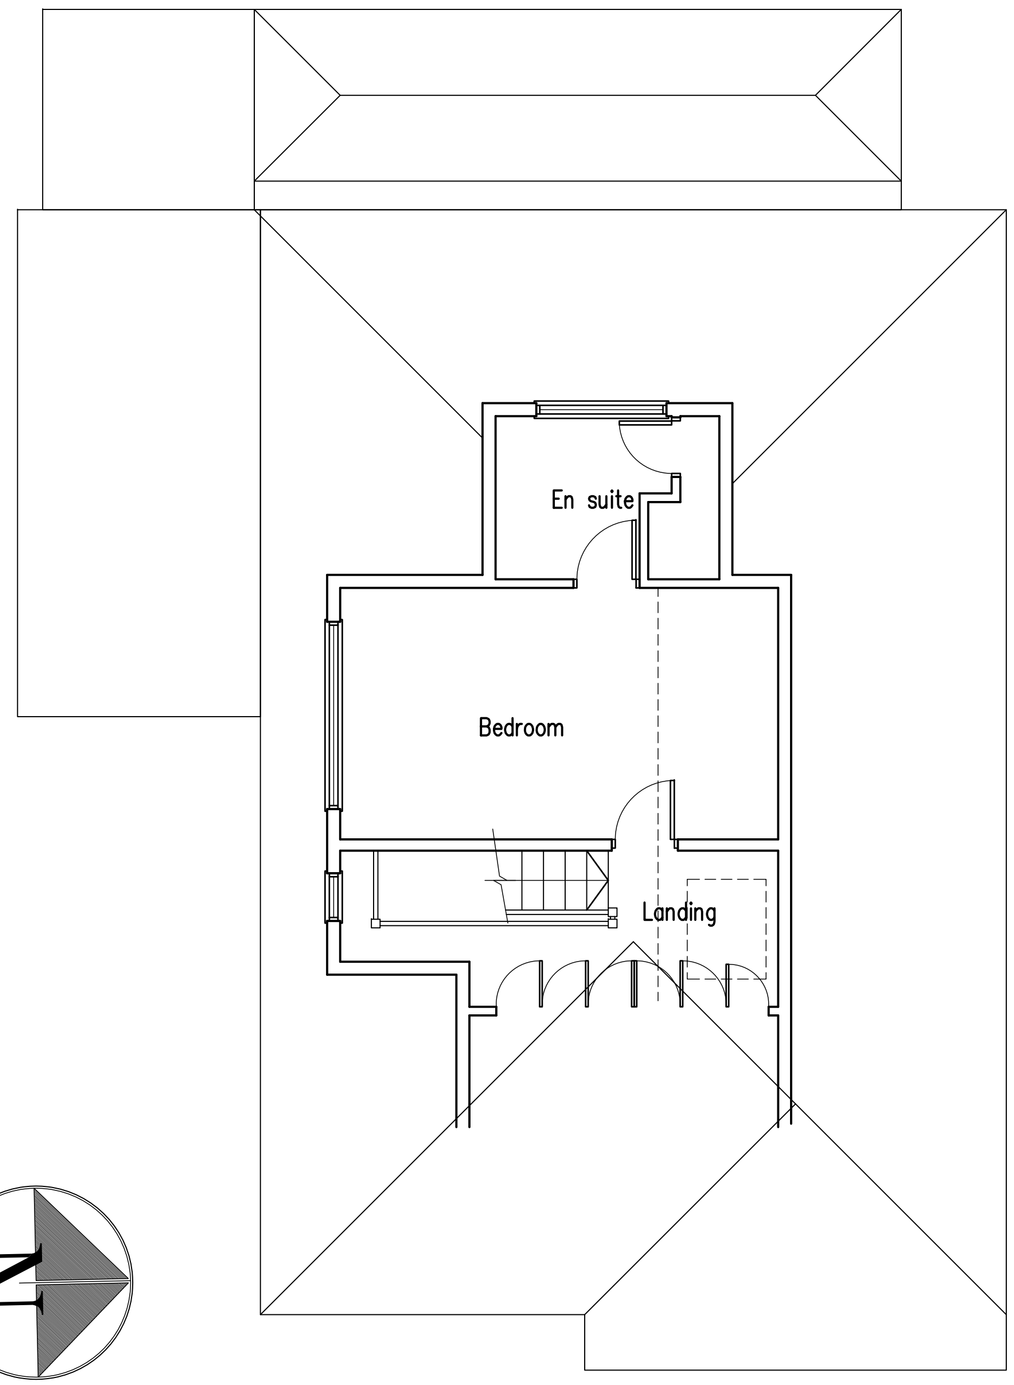

First Floor Plan

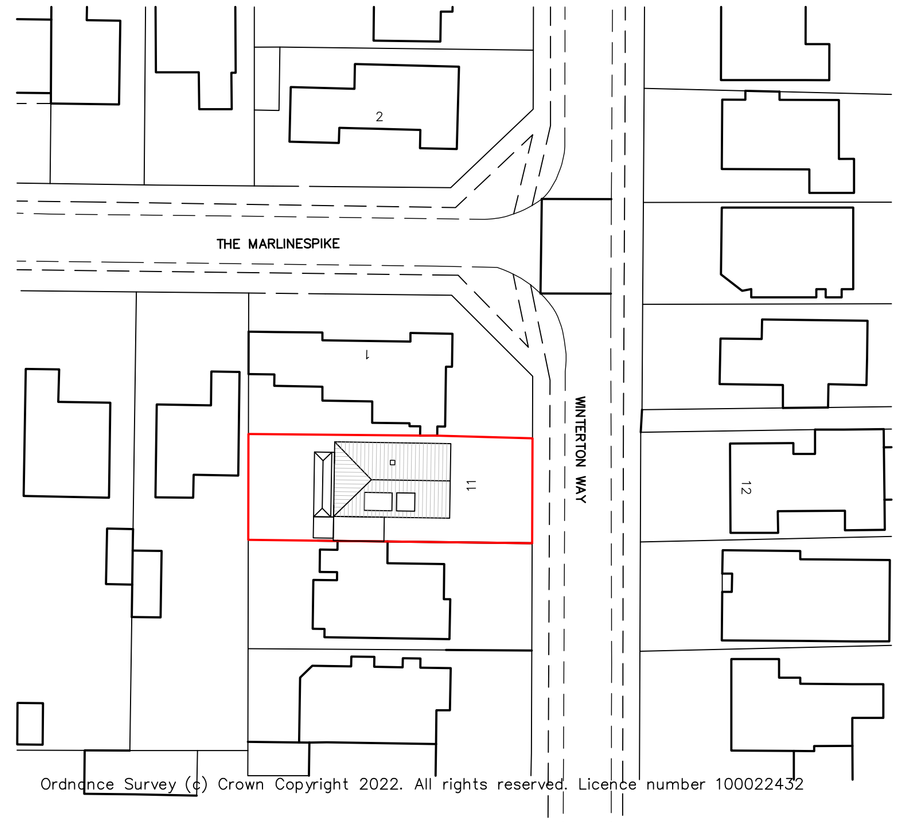

Block Plan 1:500

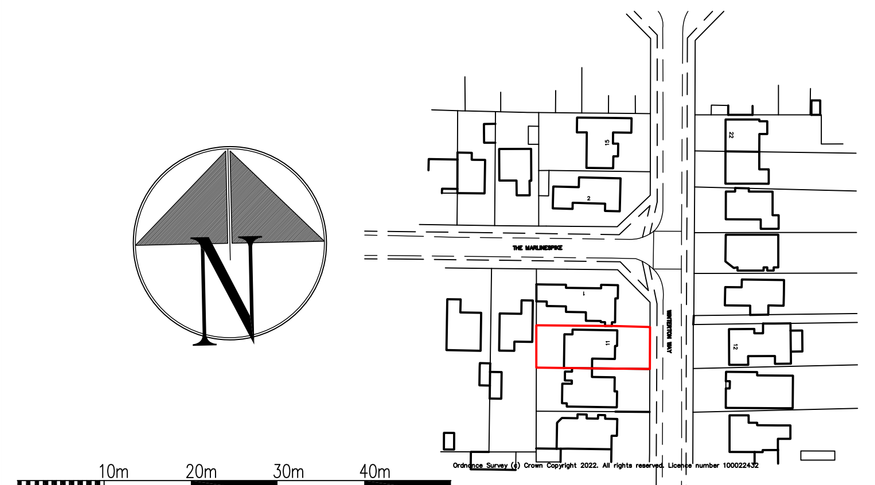

Location Plan 1:1250

Proposed Conversion Of Roof Space at: 11 Winterton Way, Shoreham-By-Sea, West Sussex

rja Planning & Building Consultants Ltd.
1st Floor
10 High Street
Shoreham-By-Sea
West Sussex BN43 5DA
t: 01273 467297 mob: 07971 375739
e: rex@rjapbc.co.uk web: www.rjapbc.co.uk

Chartered Institute of Architectural Technologists

PROJECT: 11 Winterton Way, Shoreham-By-Sea, West Sussex			
DRAWING TITLE: Existing Floor Plan, Elevations, Block & Location Plans			
CLIENT: Mr & Mrs K. Davis	DWG NO: 22876-01	REVISION: A	
SCALE: 1:50, 1:100 @ A1	DATE: 02.02.22	DRAWN: rex	