
This drawing is copyright and may not be copied or reproduced without the written consent of Finola Brady Architectural Services.

The contractor is responsible for setting out and must check all levels and dimensions prior to work being put in hand.


Responsibility is not accepted for errors made by others in scaling from this drawing. All construction information should be taken from figured dimensions.

The designer is to be immediately notified of any suspect omissions or discrepancies.

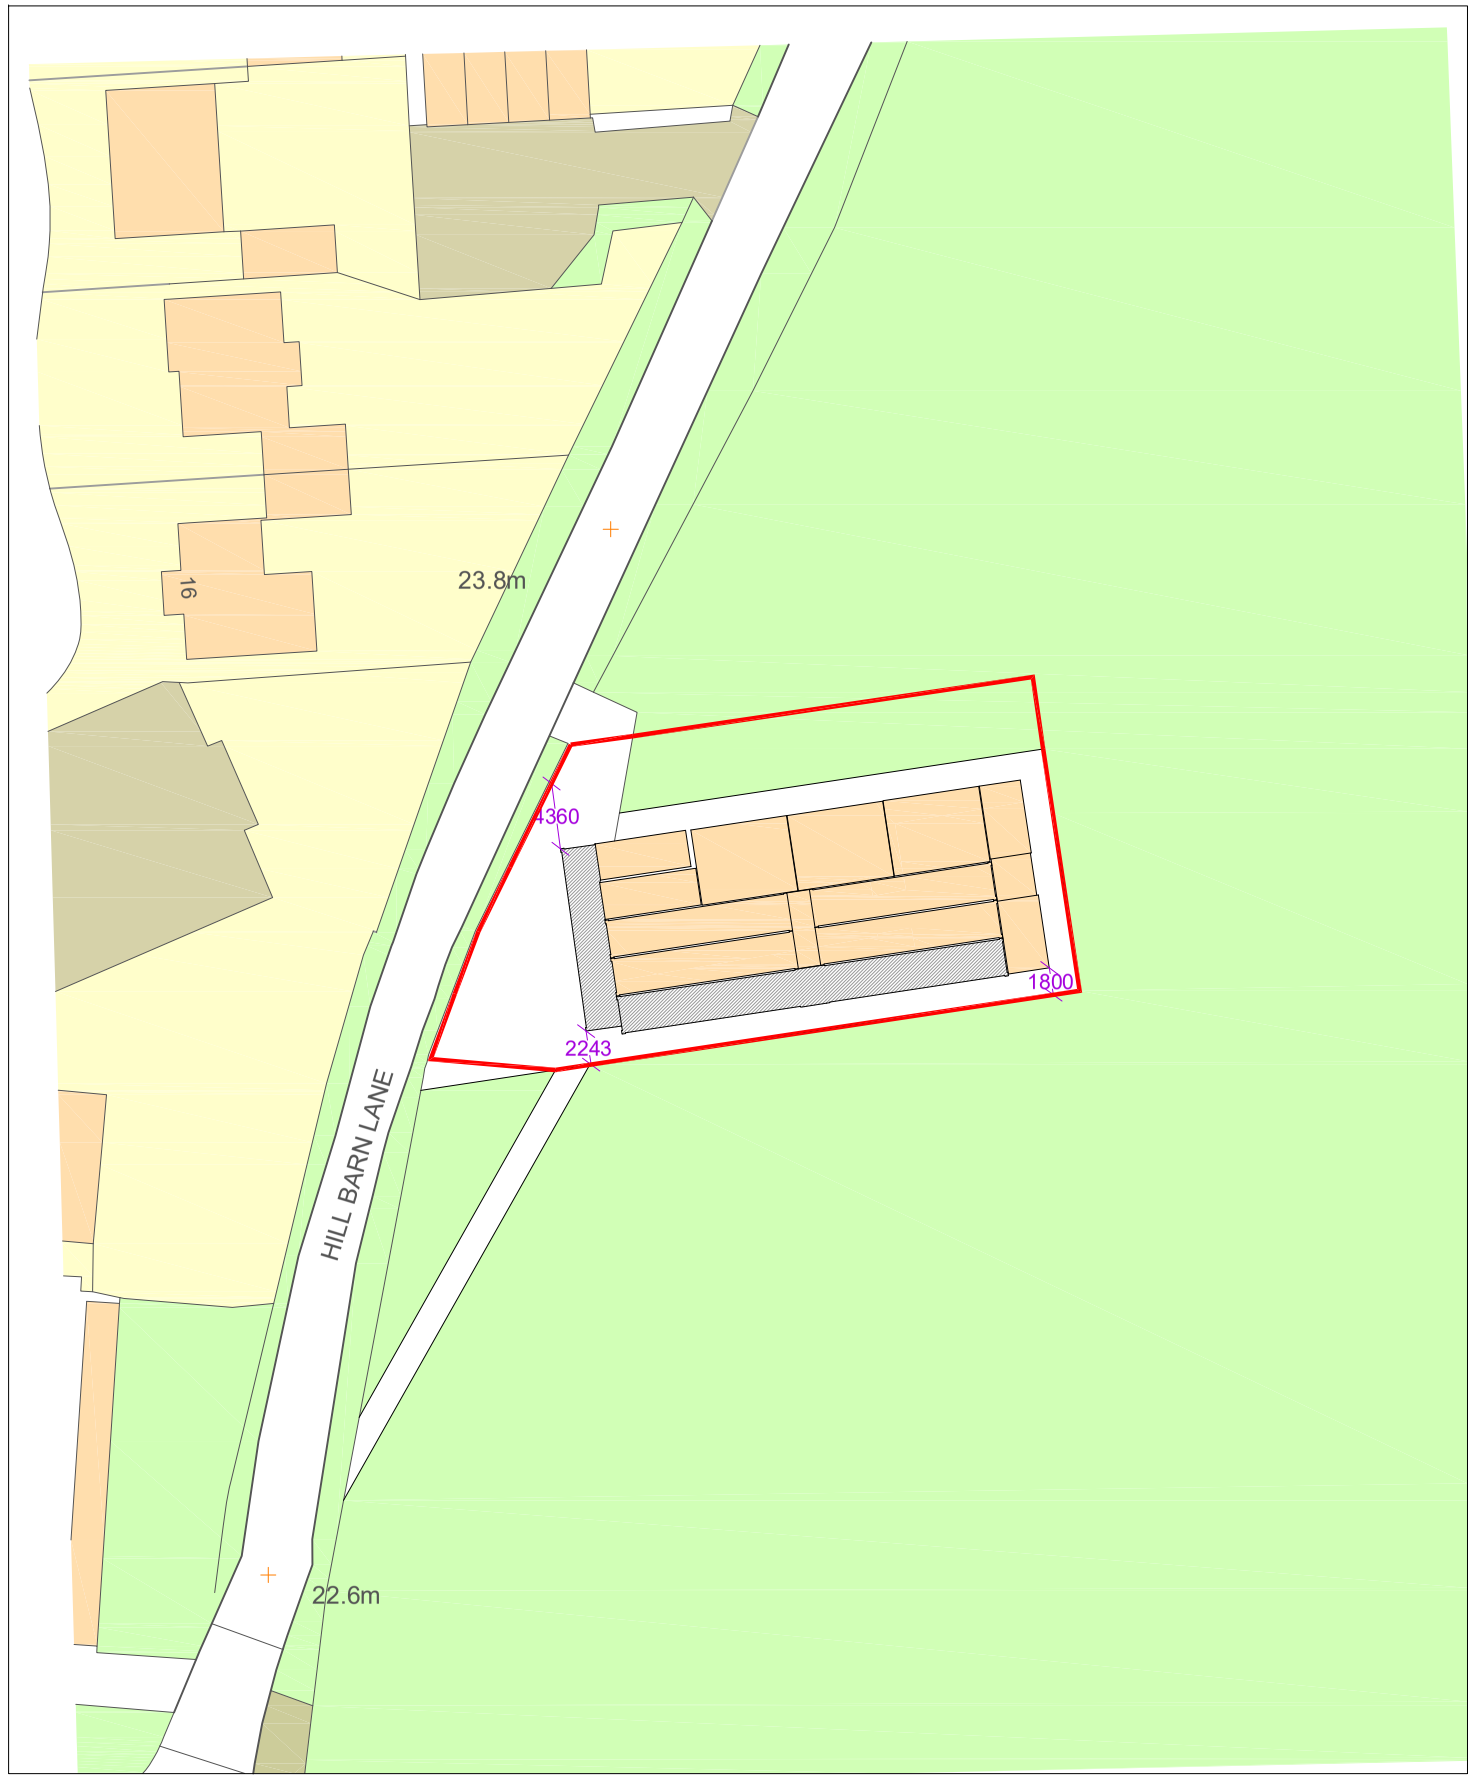


Proposed Block Plan @ 1 : 500

0 1 2 3 4 5 10 15 20 25
METRES 1:500 Scale Bar

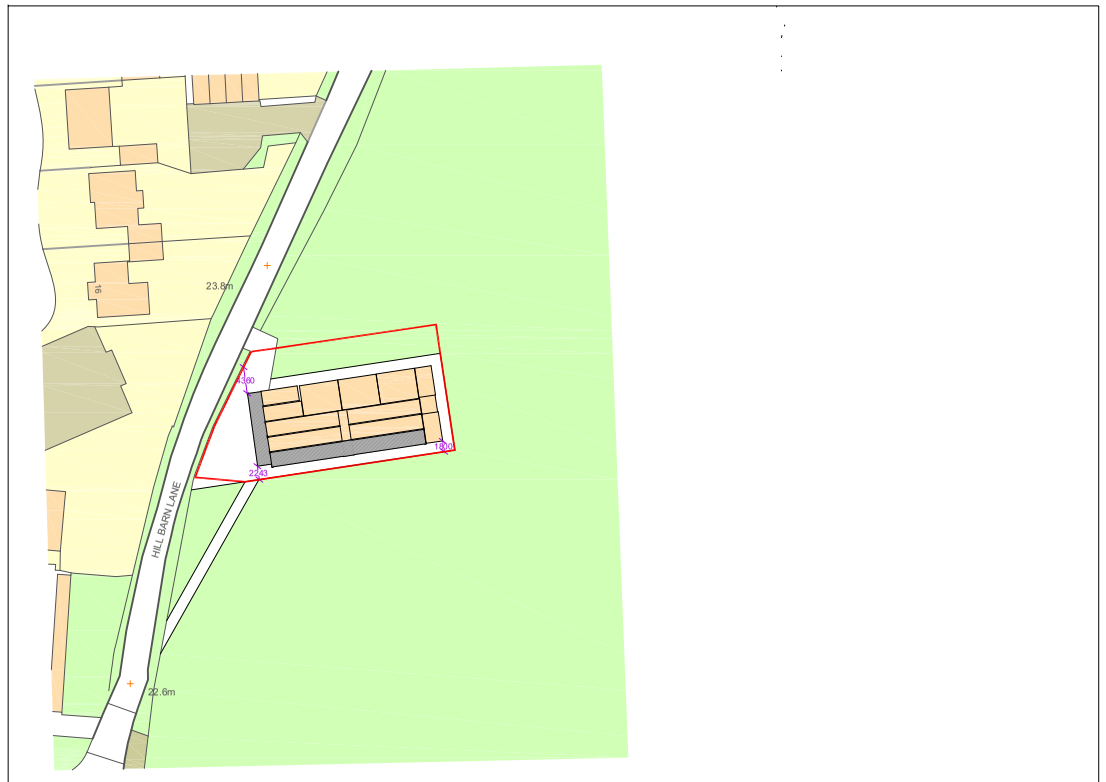


Mapping contents © Crown copyright and database rights 2025 Ordnance Survey 100035207

Proposed Location Plan @ 1 : 1250

0 5 10 20 30 40 50
METRES 1:1250 Scale Bar

| | | | |
|---|---|---|---|
| Rev. D | 30.01.26 | Red line of lease area further altered | FB |
| Rev. C | 29.01.26 | Red line relocated to encompass area of lease | FB |
| Rev. B | 11.01.26 | Red-line boundary amended | FB |
| Rev. A | 16.12.25 | Client amendments to scheme | FB |

Finola Brady
Architectural Services
TEL 07960 235756 www.fbarchitectural.co.uk

| | | |
|---|---|---|
| Site Location : | Worthing United Youth FC, Hill Barn Lane, Worthing, BN14 9QE | |
| Project Name : | Replacement Club House | |
| Drawing Name : | Proposed Location and Block Plans for Planning Submission & Lease | |
| Drawing No: | FB24-0907 PL01D | Scales : 1 : 1250 , 1 : 500 @ A3 |
| Date : | 15th December 2025 | |