
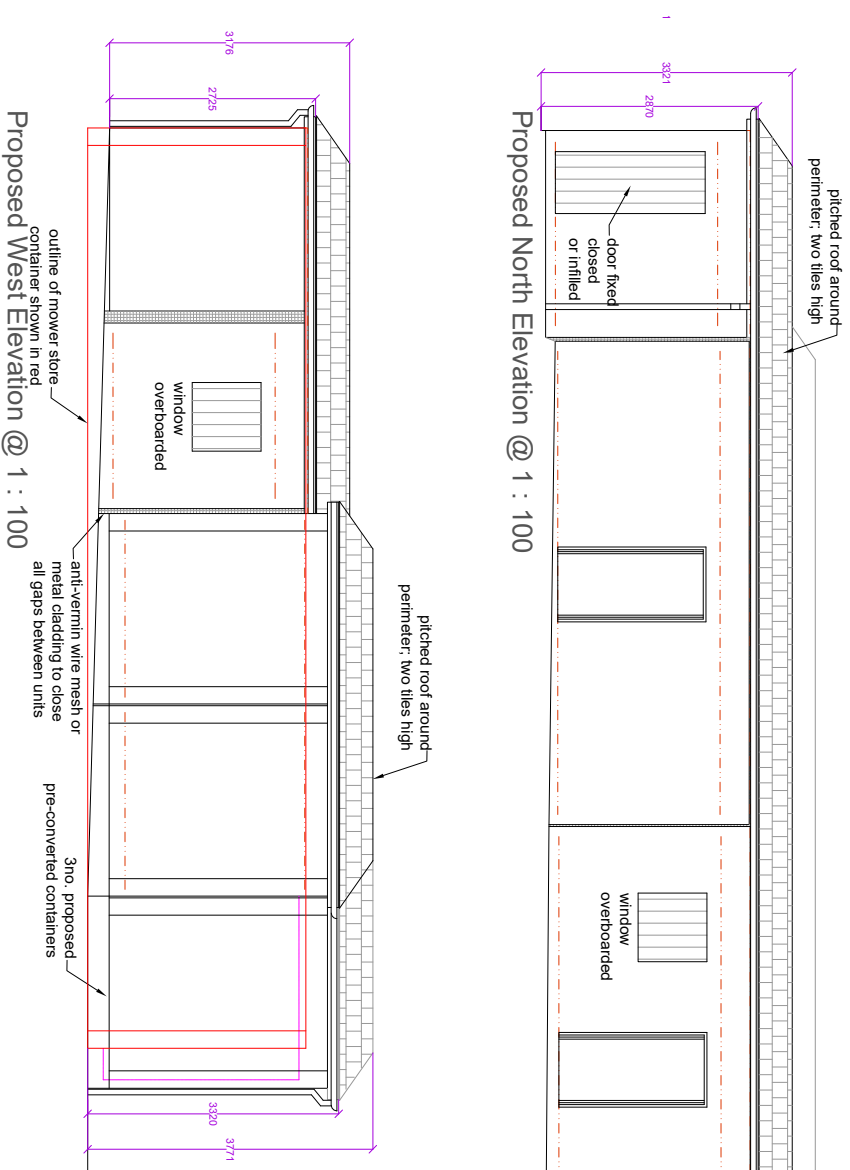
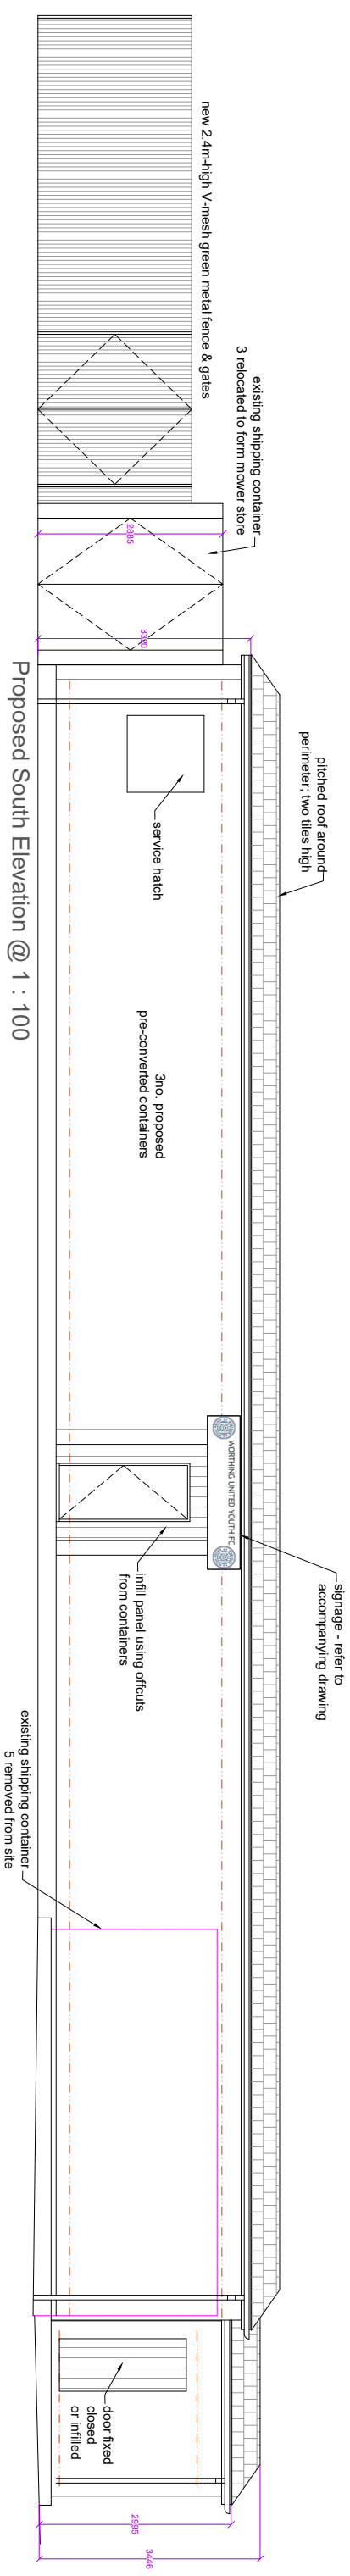


This drawing is copyright and may not be copied or reproduced without the written consent of Finola Brady Architectural Services.

The contractor is responsible for setting out and must check all levels and dimensions prior to work being put in hand.

Responsibility is not accepted for errors made by others in scaling from this drawing. All construction information should be taken from figured dimensions.

The designer is to be immediately notified of any suspect omissions or discrepancies.

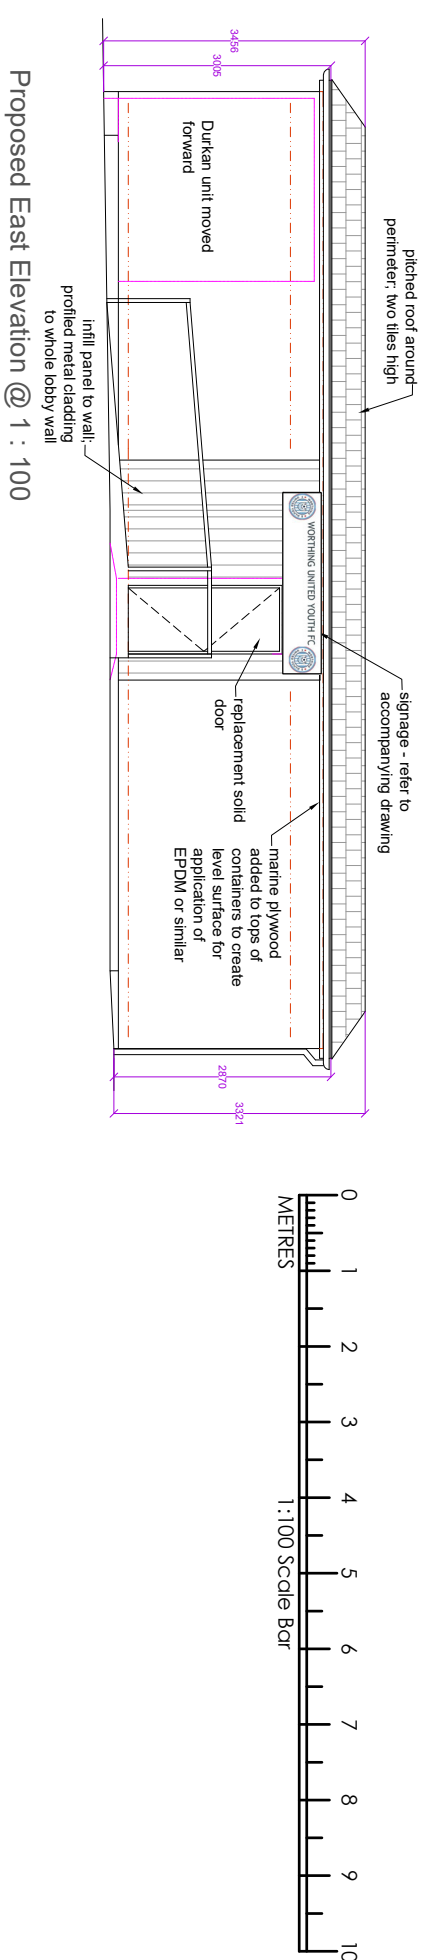

Rev. C	27.02.26	Fence & gate design altered	FE
Rev. B	16.12.25	Entrance door added	FE
Rev. A	16.12.25	Client amendments to scheme	FE

 FINOLA BRADY ARCHITECTURAL SERVICES	F i n o l a B r a d y A r c h i t e c t u r a l S e r v i c e s TEL 07960 235756 www.fbarchitectural.co.uk
Site Location :	Worthing United Youth FC, Hill Barn Lane, Worthing, BN14 9QE
Project Name :	Replacement Club House
Drawing Name :	Proposed Elevations for Planning Submission & Lease
Drawing No:	FB24-0907 PL04C
	Scale : 1 : 100 @ A3
Date :	15th December 2025