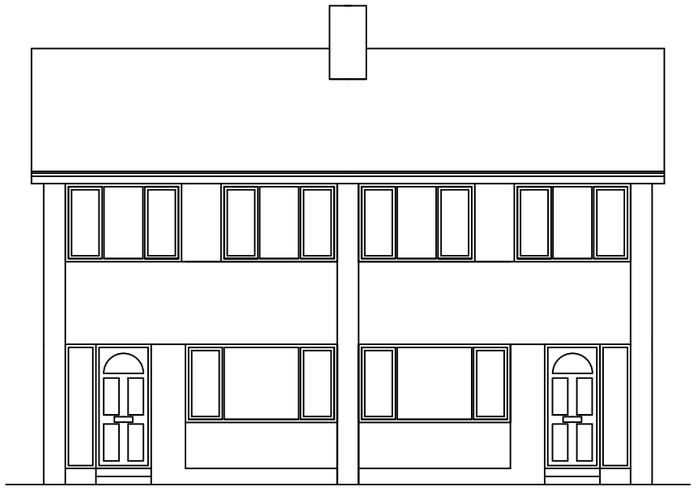

South Elevation - Existing

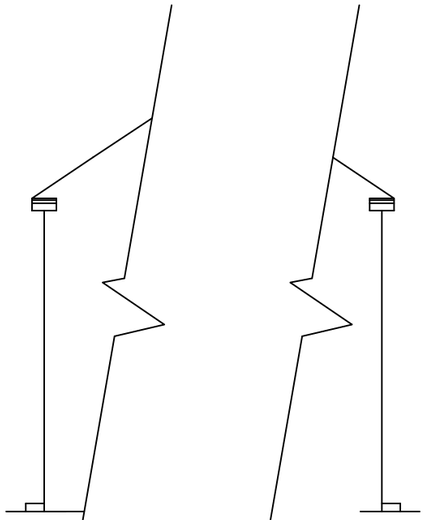

East Elevation - Existing

West Elevation - Existing



South Elevation - Proposed

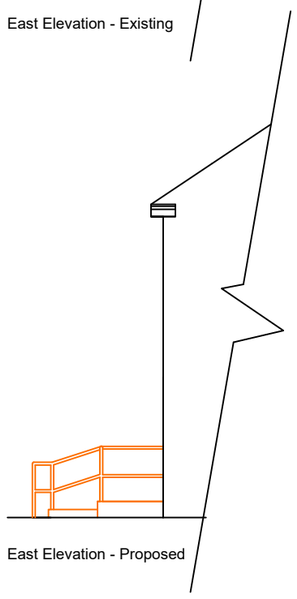

East Elevation - Proposed

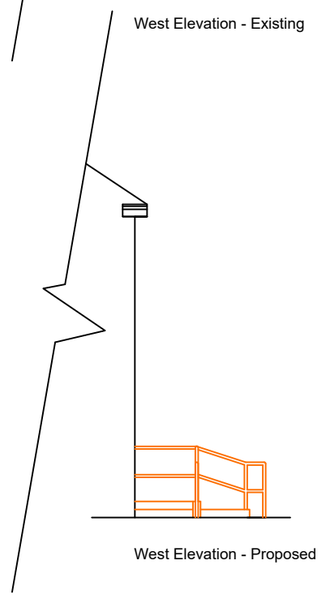

West Elevation - Proposed

Mrs Rachel Gouch
101 Freshbrook Rd.
Lancing

Access Improvements

Scale: 1:100
Date: Sep 2021
Drawn: Mike Peckham

010/FRE

/01

ADUR & WORTHING HOME IMPROVEMENT ASSISTANCE
ADUR & WORTHING COUNCILS
PORTLAND HOUSE
RICHMOND ROAD
WORTHING
BN11 1HS

0 100 200