N

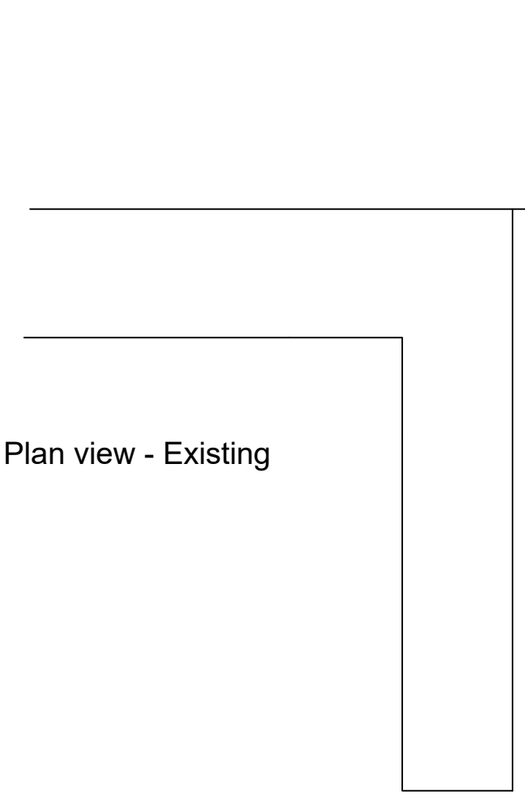

Plan view - Existing

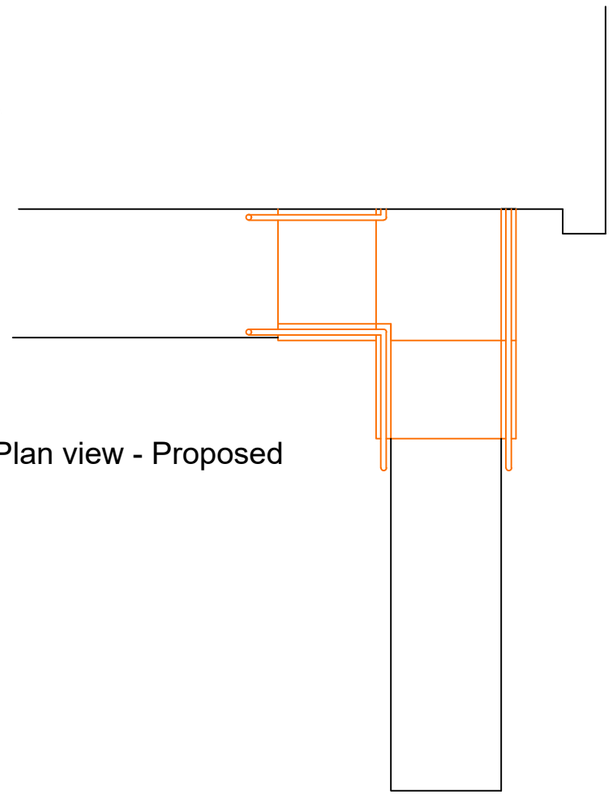

Plan view - Proposed

0 50 100

Mrs Rachel Gouch
101 Freshbrook Rd.
Lancing

Plan View

Scale: 1:50
Date: Sep 2021
Drawn: Mike Peckham

010/FRE

/02

ADUR & WORTHING HOME IMPROVEMENT ASSISTANCE
ADUR & WORTHING COUNCILS
PORTLAND HOUSE
RICHMOND ROAD
WORTHING
BN11 1HS