
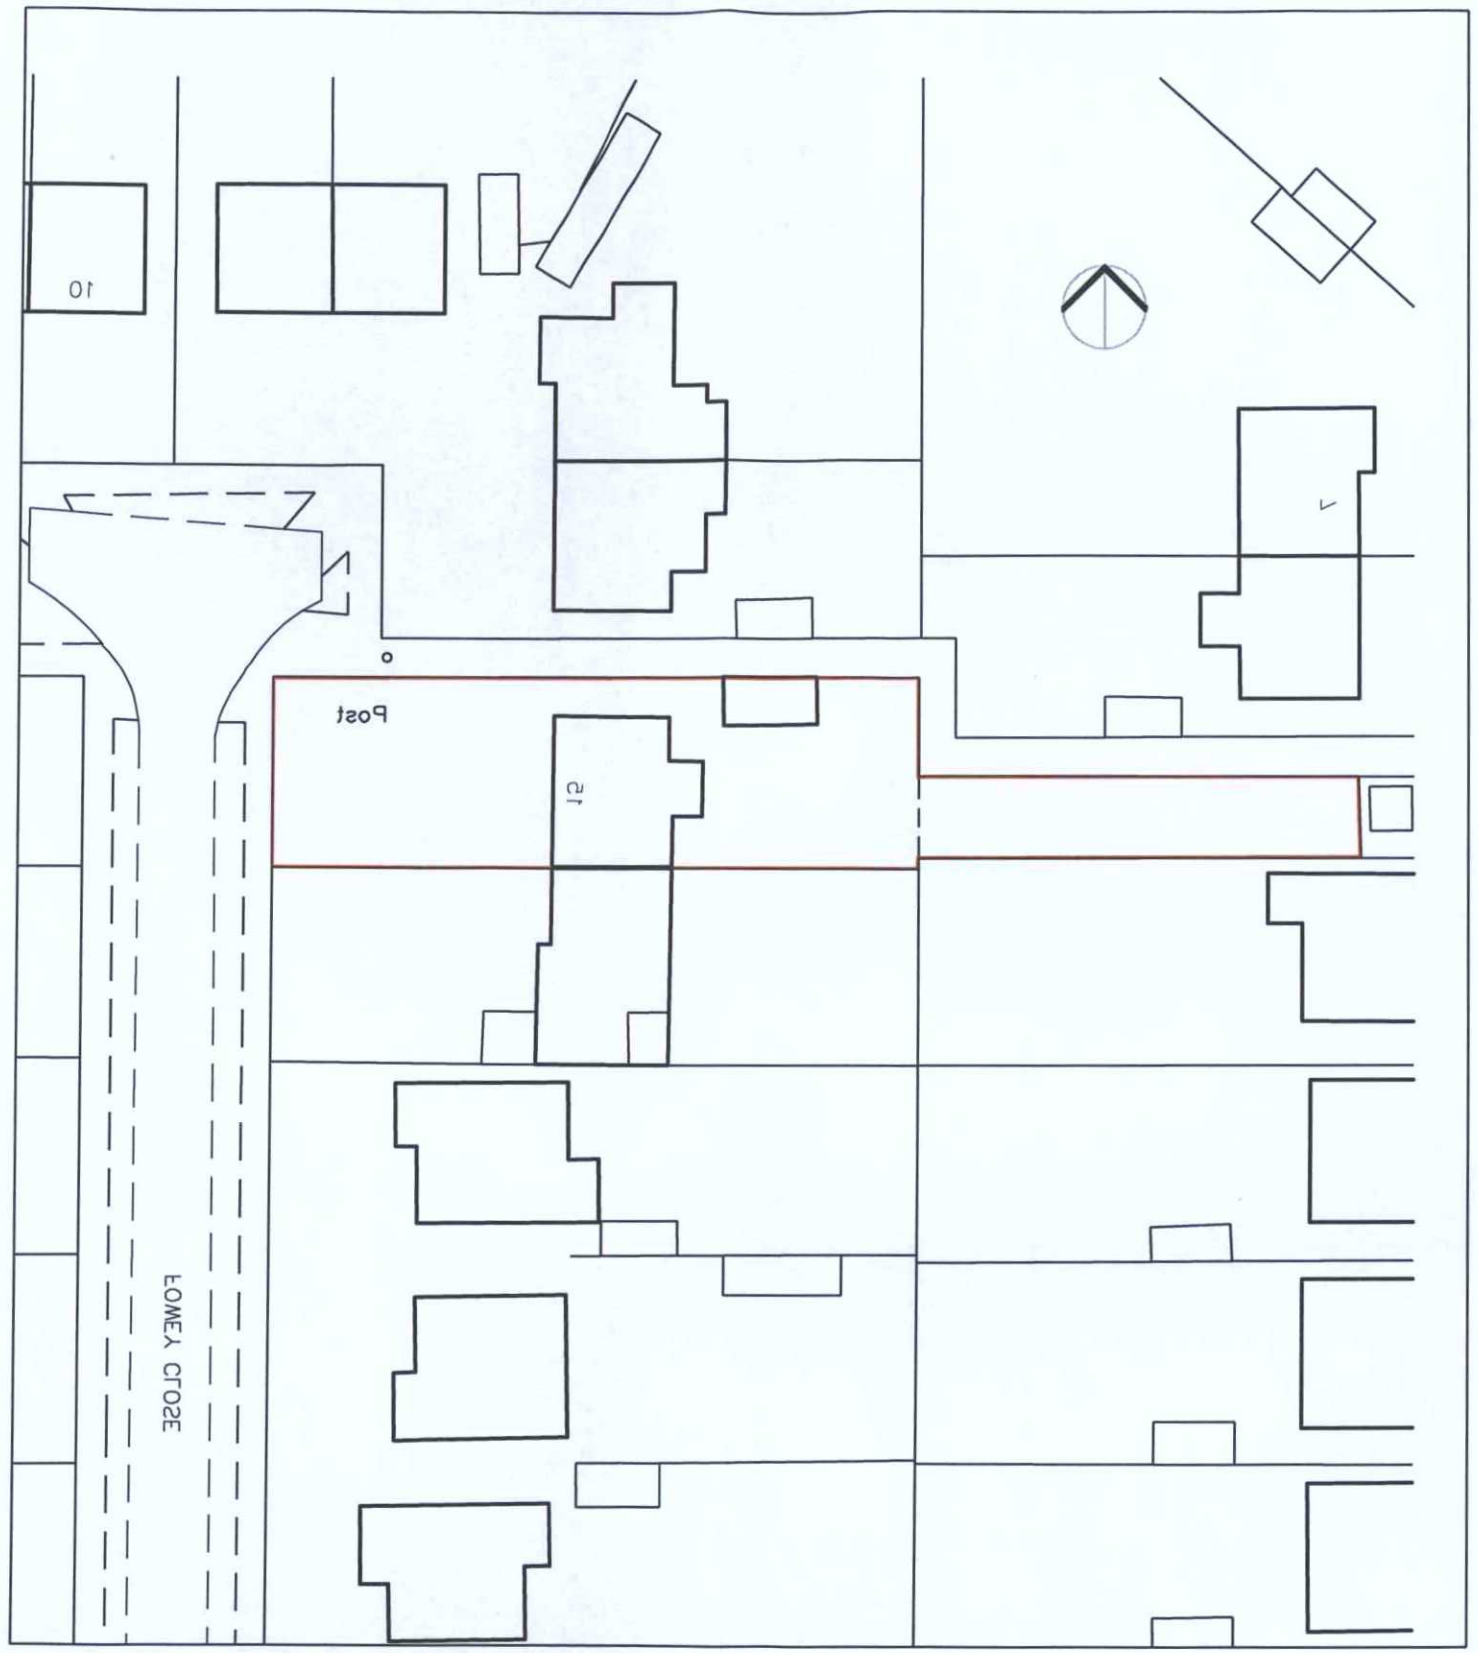


0 10m 20m 30m 40m 50m

ADUR & WORTHING
SERVICES
PL AWDM/0815/13
DATE VALID - 4 JUL 2013

All dimensions to be checked on site
Ordnance Survey (c) Crown Copyright 2011.
All rights reserved. Licence number 100020449

15 Fowey Close
Shoreham by Sea
Site Plan
1:500 Sept 2012

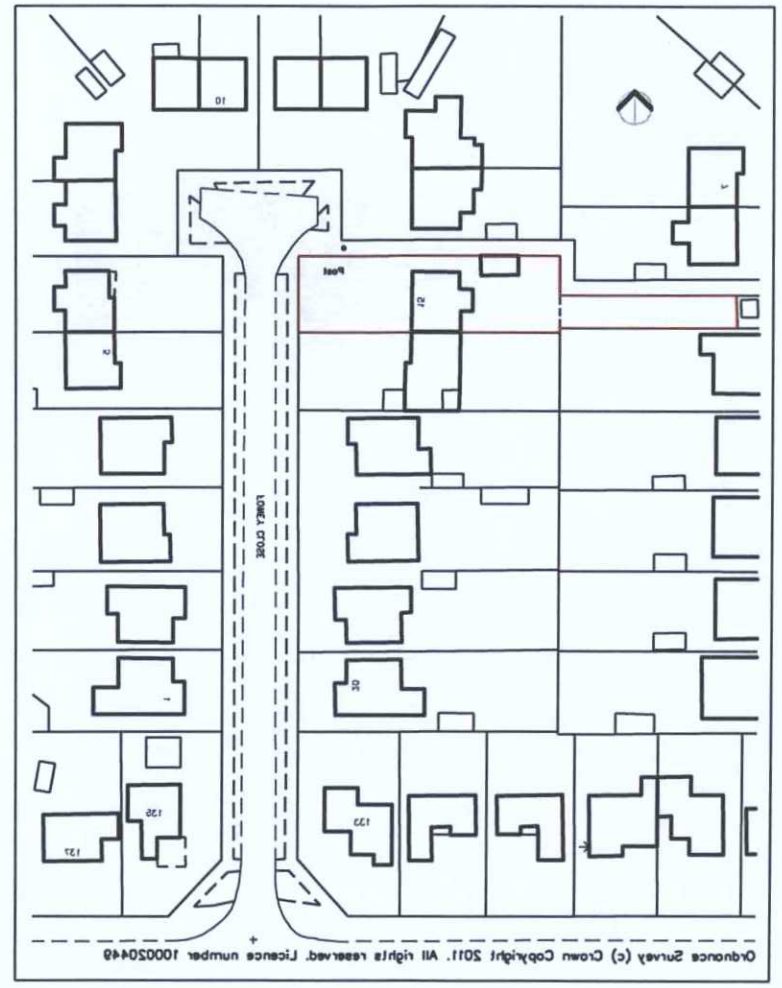

0 10m 50m 100m

All dimensions to be checked on site
Ordnance Survey (c) Crown Copyright 2011.
All rights reserved. Licence number 100020449

15 Fowey Close
Shoreham by Sea
Block Plan
1:1250 Sept 2012