/Users/studiohekkel/Dropbox/STUDIO HEKKEL LTD/JOB LIST/SH_PROJECTS_2026/2611_47 BRISTOL EVENUE_LANCING/2611_CAD/2611_PLANNING.pln


This drawing is to be read in conjunction with other drawings in this series and all relevant consultants drawings and documentation where applicable. This drawing has been produced for the specific client and project identified below and is not intended for use by any other person or for any other purpose other than indicated on this drawing. Please report any discrepancy on this drawing to studio HEKKEL for clarification. © studio HEKKEL Ltd

0 2m 12m


1:200 scale

0 1m 6m


1:100 scale

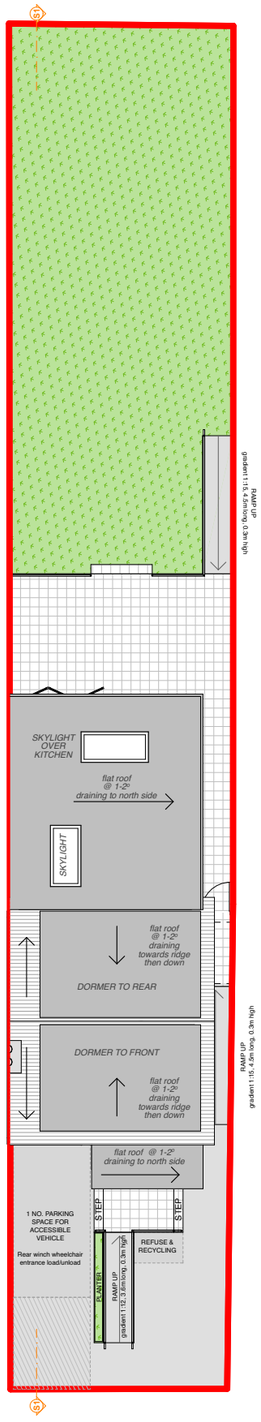

SITE PLAN 1:200

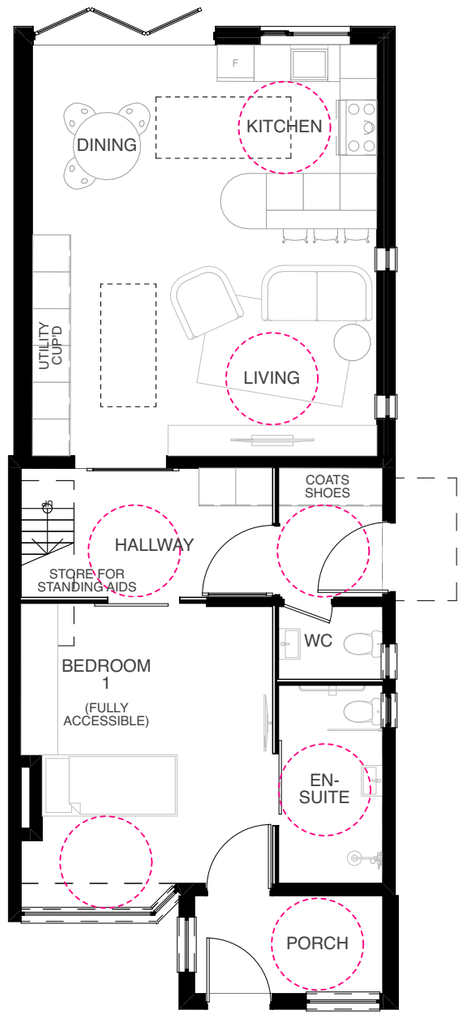

GROUND FLOOR PLAN 1:100

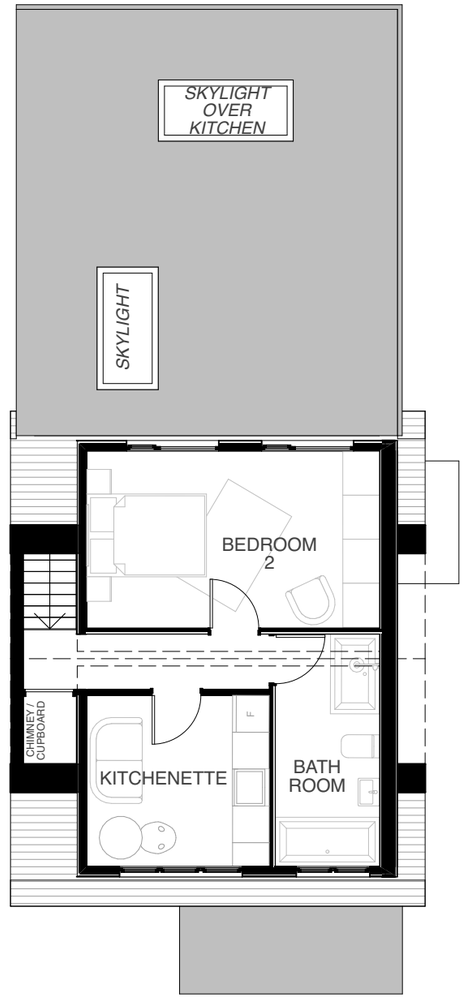

PROPOSED LOFT TO COMPRISE FULL TIME CAREER ACCOMMODATION

LOFT FLOOR PLAN 1:100

studioHEKKEL
hello@studiohekkel.com | www.studiohekkel.com | 07828589215

Client: HUGHES

Project: 47 BRISTOL AVENUE, LANCING, BN15 8NL

Drawing Title: PROPOSED PLANS

Status: PLANNING

Date of Issue: 28/10/2026

Scale: 1:100, 1:200 @ A3

PROJECT - STAGE - DRAWING - REVISION

2611-P-004 A