
/Users/studiohekkel/Dropbox/STUDIO HEKKEL LTD/JOB LIST/SH PROJECTS_2026/2611_47 BRISTOL EVENUE_LANCING/2611_CAD/2611_PLANNING.pln

Do not scale from this drawing for the purpose of construction. Work to indicated dimensions only. All dimensions to be confirmed on site. This drawing is to be read in conjunction with other drawings in this series and all relevant consultants drawings and documentation where applicable. This drawing has been produced for the specific client and project identified below and is not intended for use by any other person or for any other purpose other than indicated on this drawing. Please report any discrepancy on this drawing to Morgan Carn for clarification. © Morgan Carn Ltd

0 1m 3m

1:50 scale

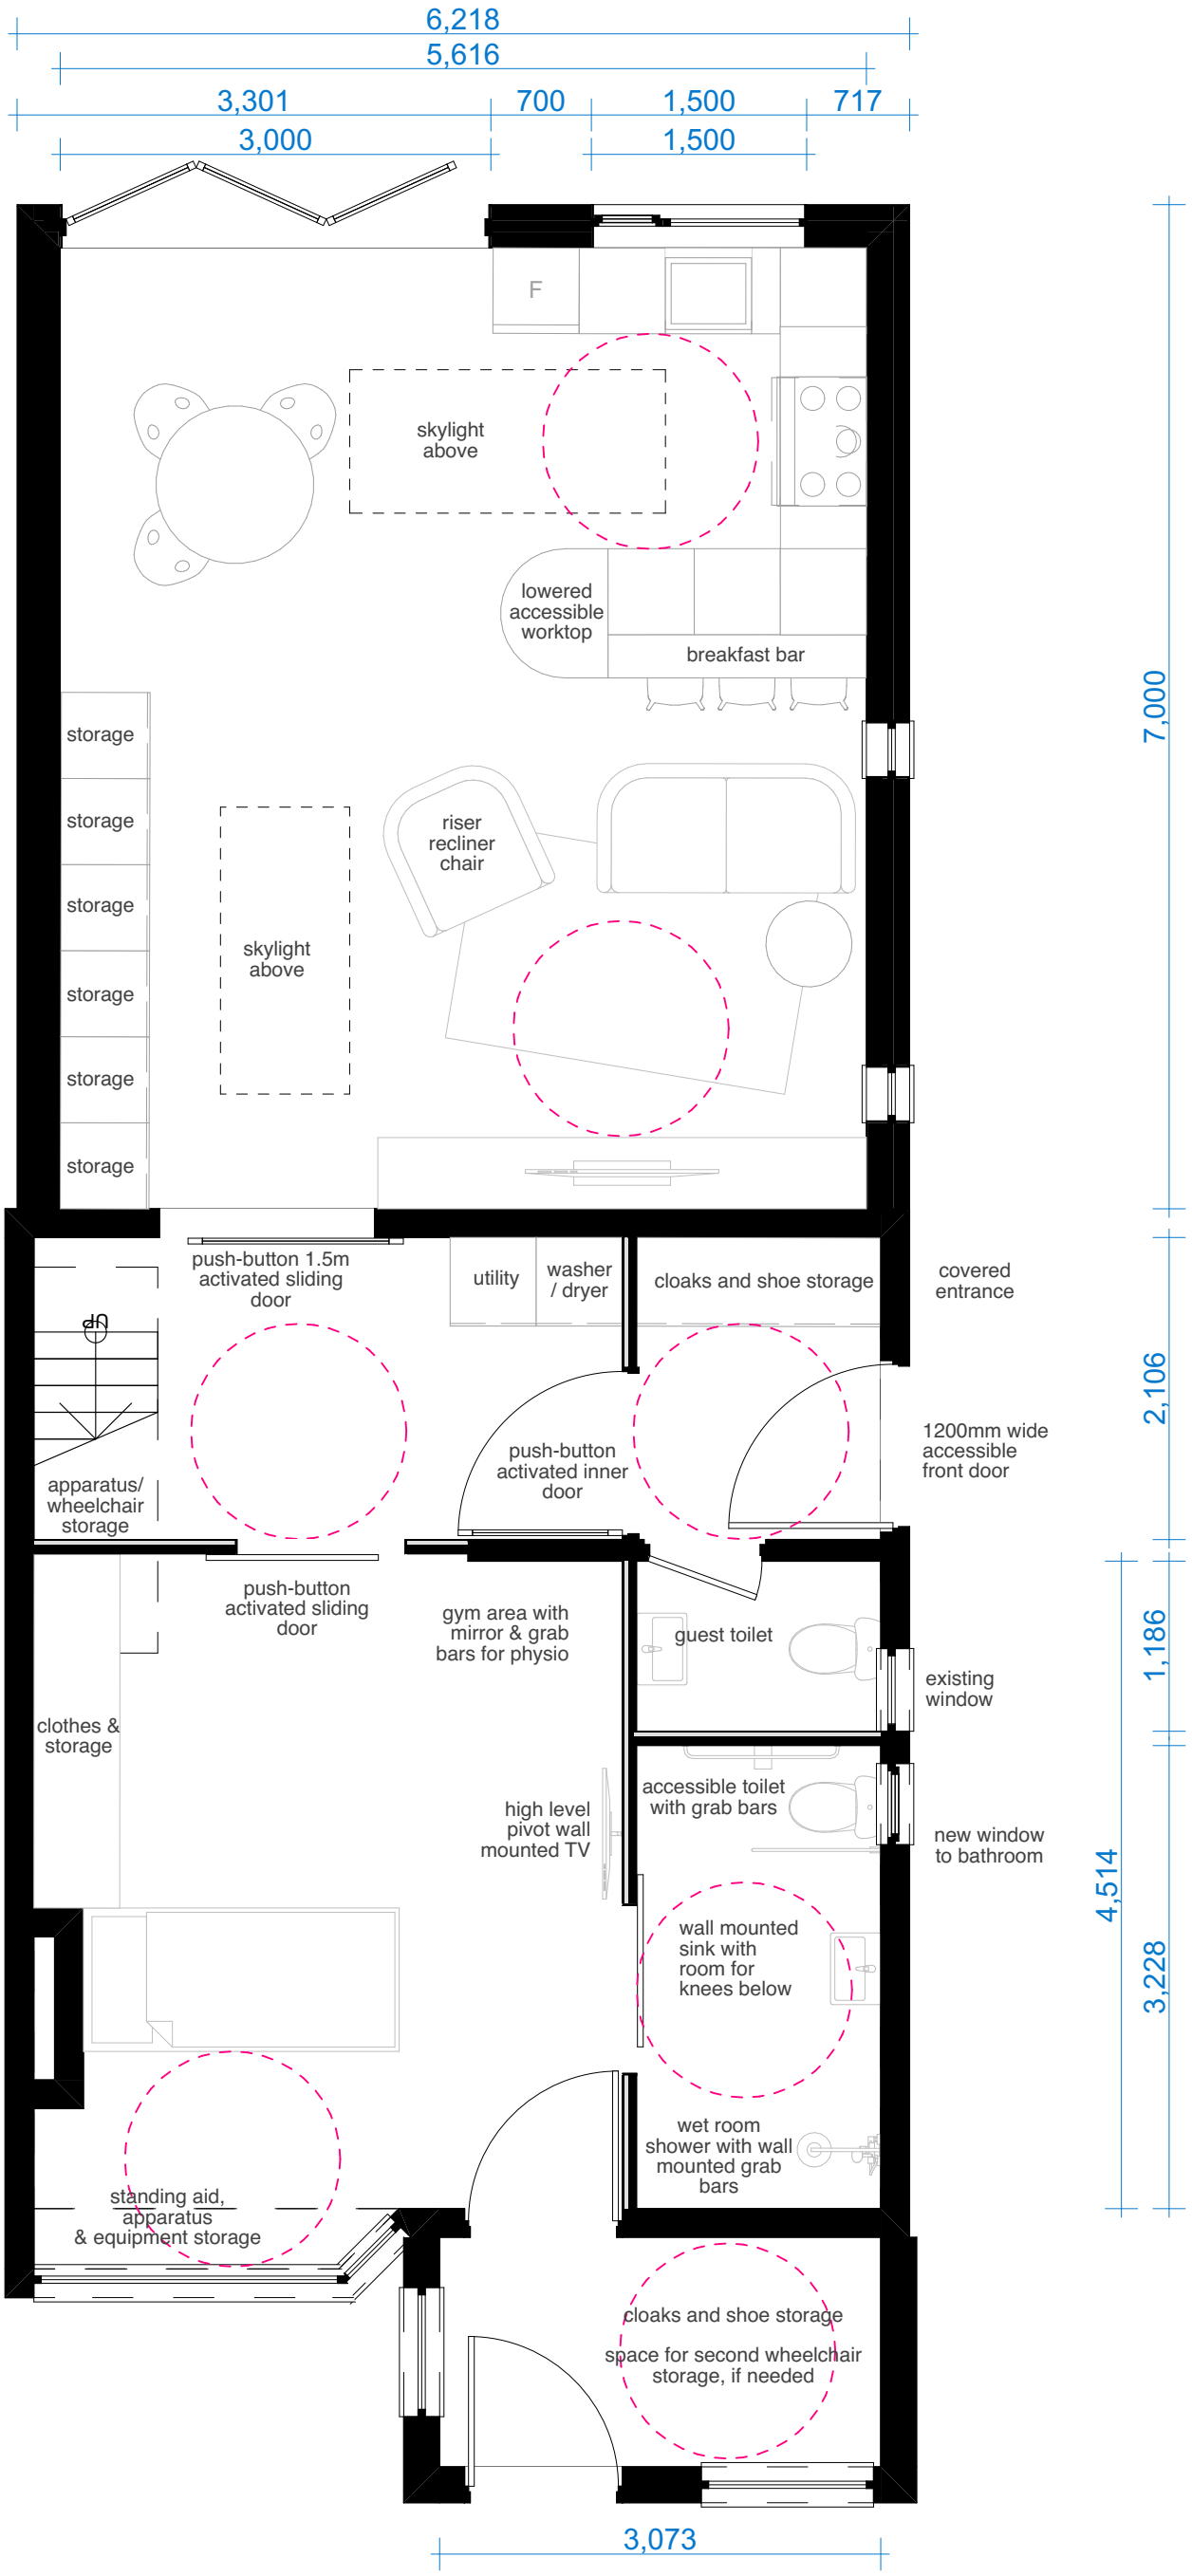

Client: HUGHES	Drawing Title: PROPOSED DETAILED GROUND FLOOR PLAN	Status: PLANNING
studioHEKKEL hello@studiohekkel.com | www.studiohekkel.com | 07828589215	Project: 47 BRISTOL AVENUE, LANCING, BN15 8NL	Date of issue: 28/10/2026 Scale: 1:50 @ A3
		PROJECT - STAGE - DRAWING - REVISION 2611-P-005 A