
/Users/studiohekkel/Dropbox/STUDIO HEKKEL LTD/JOB LIST/SH PROJECTS 2026/2611_47 BRISTOL EVENUE_LANCING/2611_CAD/2611_PLANNING.pln

This drawing is to be read in conjunction with other drawings in this series and all relevant consultants drawings and documentation where applicable. This drawing has been produced for the specific client and project identified below and is not intended for use by any other person or for any other purpose other than indicated on this drawing. Please report any discrepancy on this drawing to studio HEKKEL for clarification. © studio HEKKEL Ltd


0 1m 6m

1:100 scale

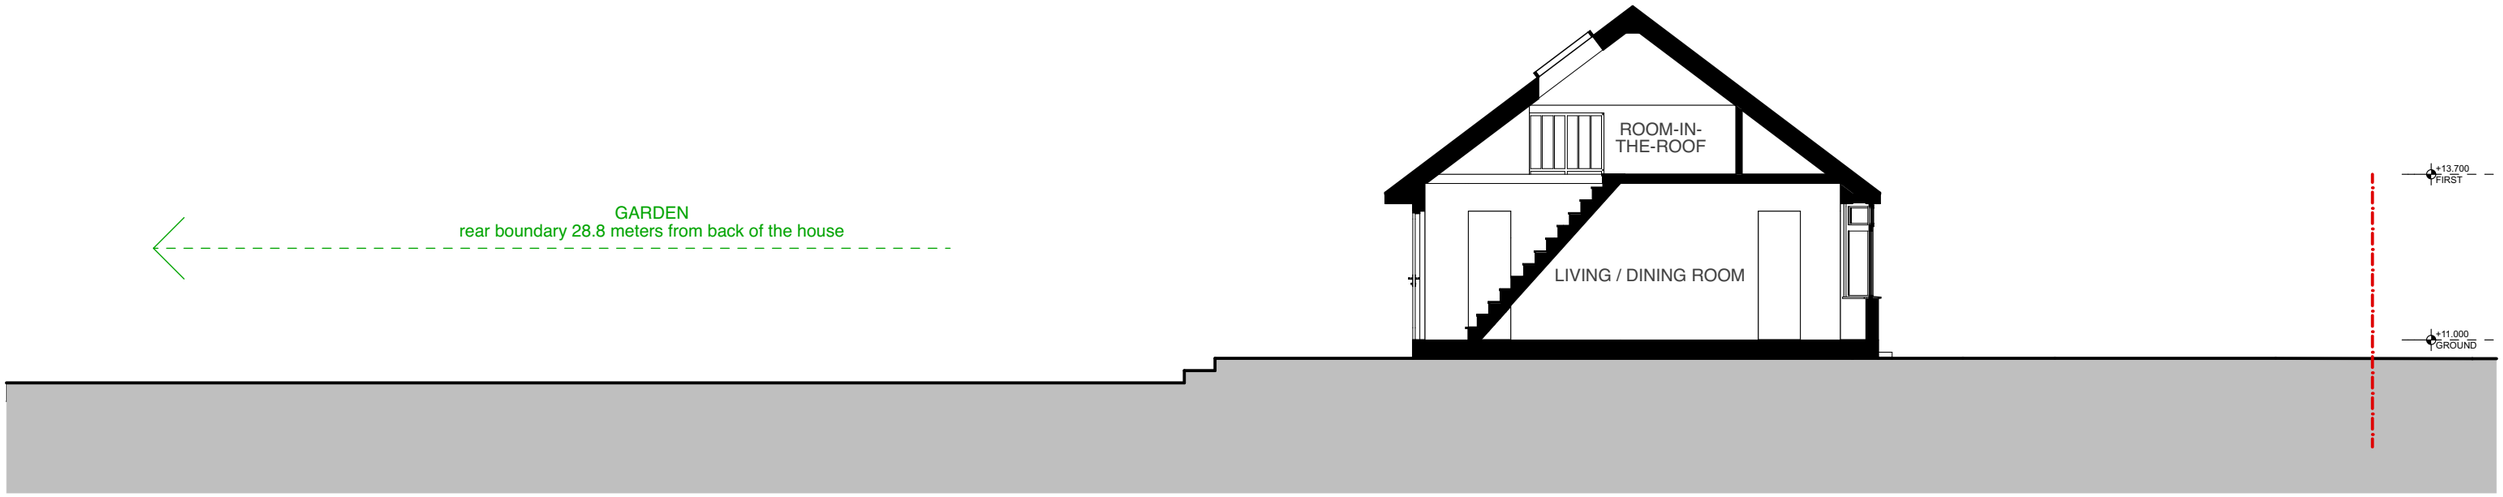

EXISTING SECTION

1:100

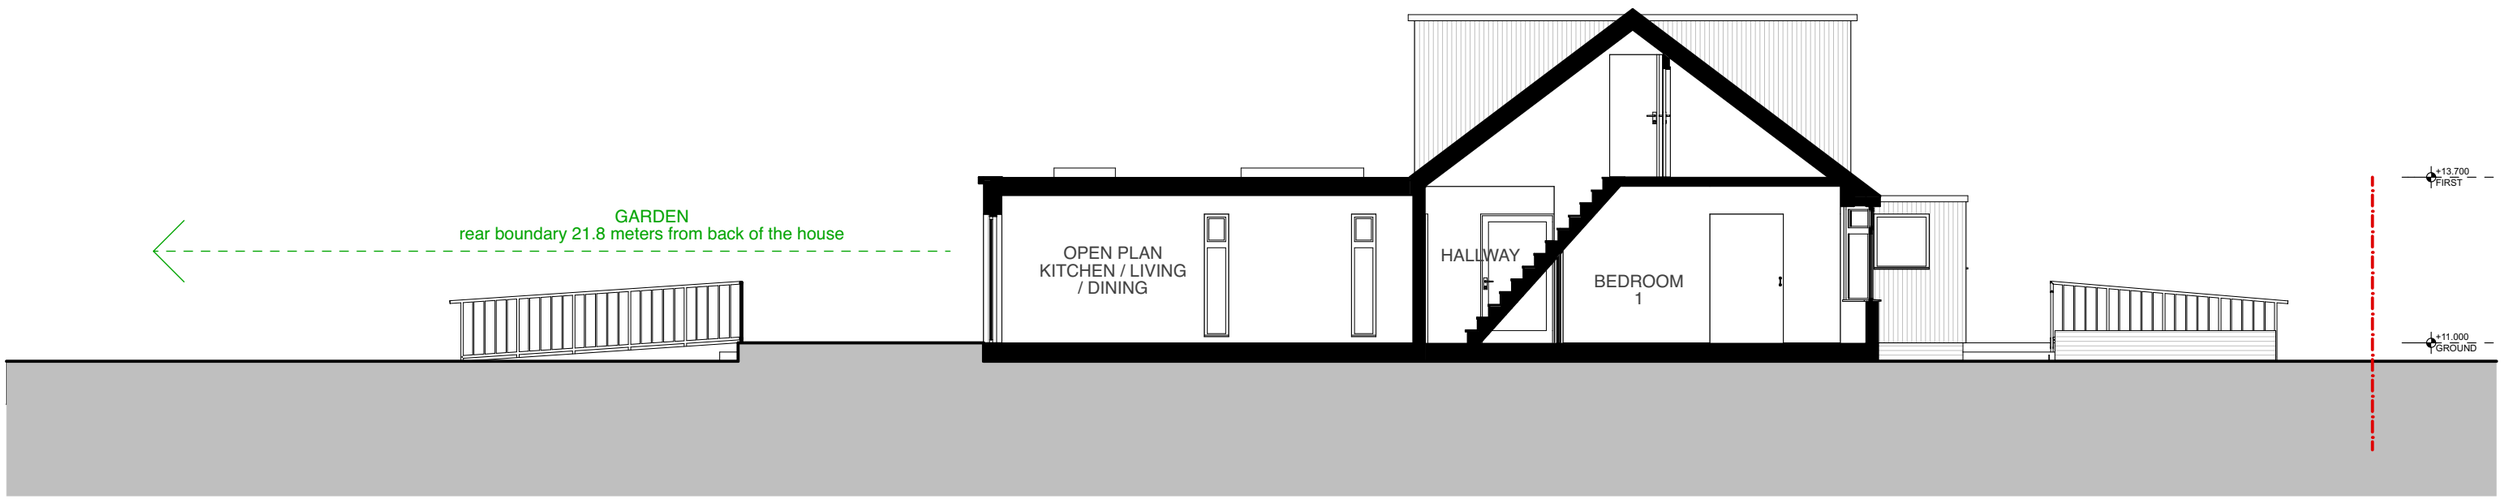

PROPOSED SECTION

1:100

studioHEKKEL
hello@studiohekkel.com | www.studiohekkel.com | 07828589215

Client: HUGHES

Project: 47 BRISTOL AVENUE, LANCING, BN15 8NL

Drawing Title: EXISTING AND PROPOSED SECTION

Status: PLANNING

Date of Issue: 28/10/2026

Scale: 1:100 @ A3

PROJECT - STAGE - DRAWING - REVISION

2611-P-007 A