
File Location: /Users/studiohekkel/Dropbox/STUDIO HEKKEL LTD/JOB LIST/SH_PROJECTS_2026/2611_47 BRISTOL EVENUE_LANCING/2611_CAD/ 2611_PLANNING.pln

This drawing is to be read in conjunction with other drawings in this series and all relevant consultants drawings and documentation where applicable. This drawing has been produced for the specific client and project identified below and is not intended for use by any other person or for any other purpose other than indicated on this drawing. Please report any discrepancy on this drawing to Morgan Carn for clarification. © Morgan Carn Ltd.


N

0 1m 3m 5m

1:50 scale

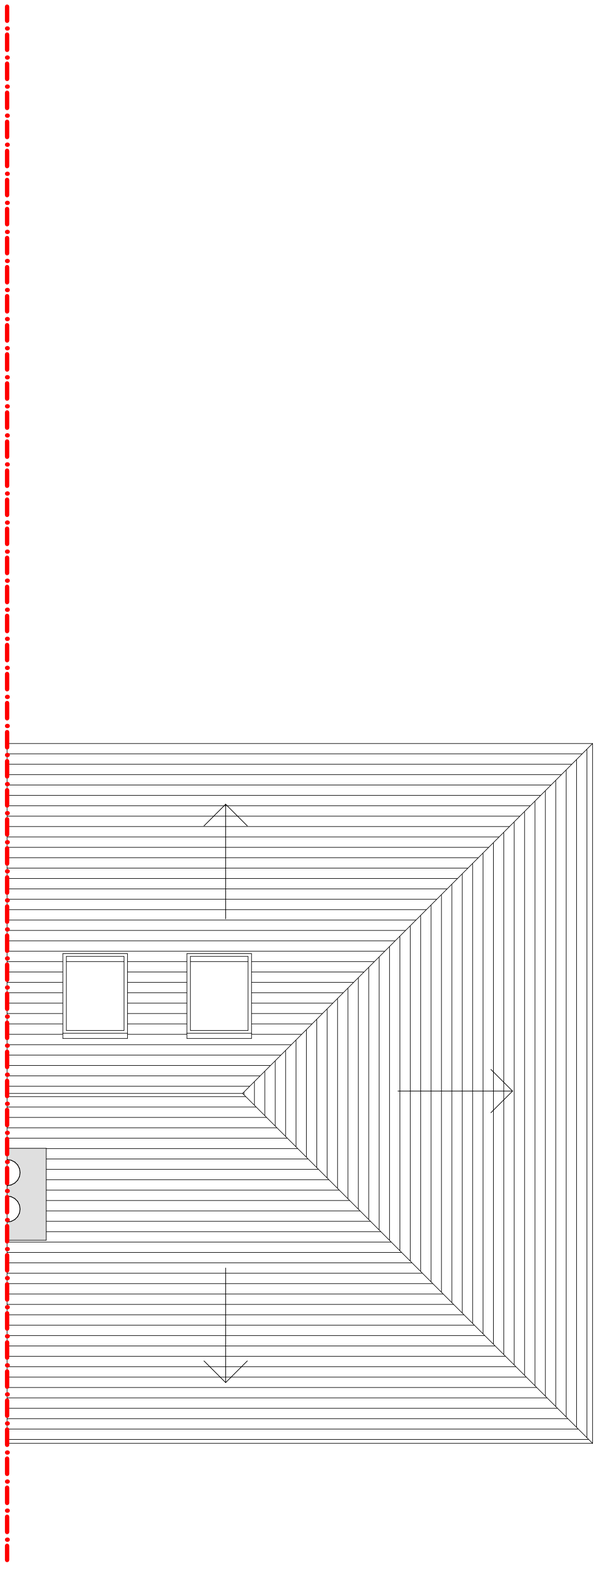

EXISTING ROOF PLAN 1:50

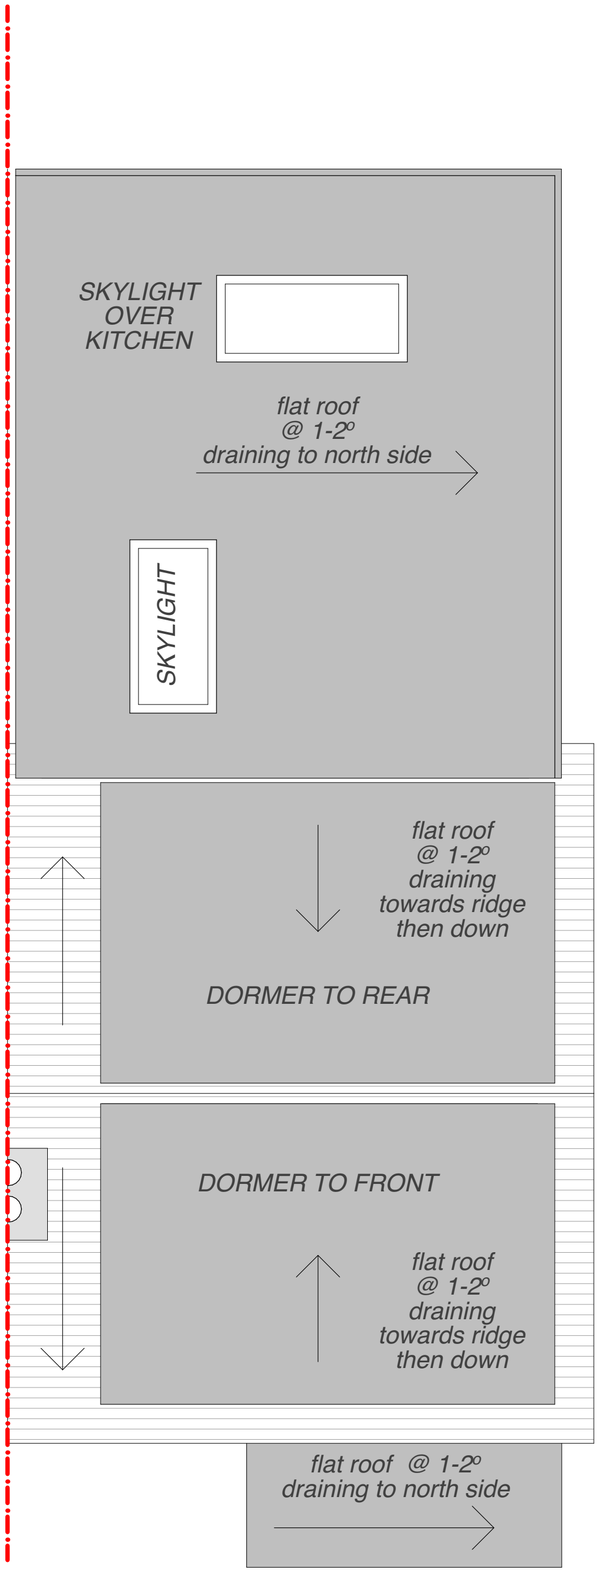

PROPOSED ROOF PLAN 1:50

studioHEKKEL
hello@studiohekkel.com | www.studiohekkel.com | 07828589215

Client

HUGHES

Project

47 BRISTOL AVENUE, LANCING, BN15 8NL

Drawing Title

EXISTING AND PROPOSED ROOF PLANS

Drawing Scale(s)

1:50 @ A2

Status

PLANNING

Drawing Number

PROJECT - STAGE - DRAWING - REVISION

2611-P-008