
LOCATION ,BLOCK ,SITE , EXISTING PLANS & ELEVATIONS

25032	P01	A	A2


-

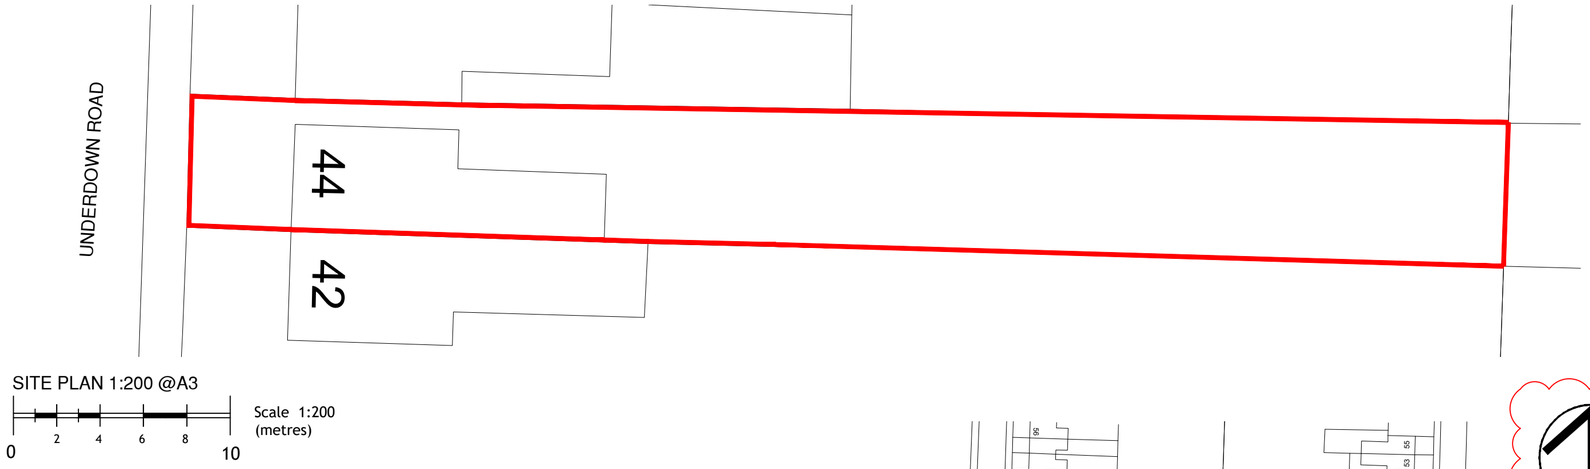

SITE PLAN 1:200 @A3

Scale 1:200 (metres)

0 2 4 6 8 10

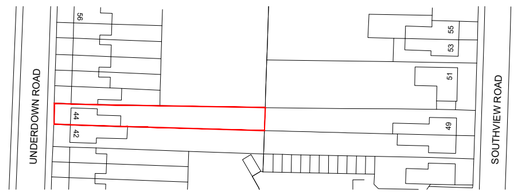


LOCATION PLAN 1:1250 @A3

Scale 1:1250 (metres)

0 10 20 30 40 50


North

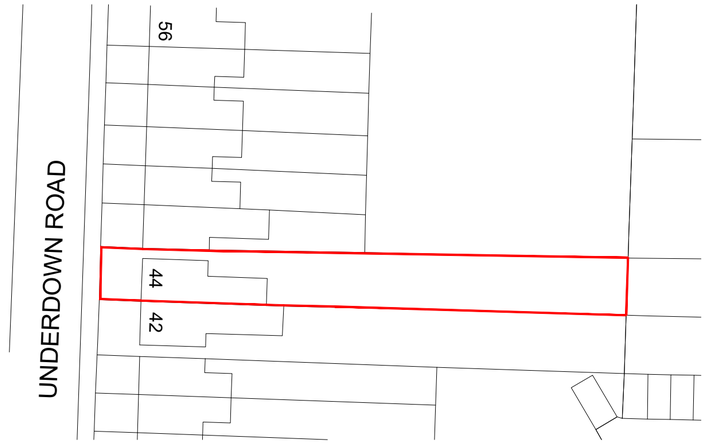


BLOCK PLAN 1:500 @A3

Scale 1:500 (metres)

0 5 10 15 20 25

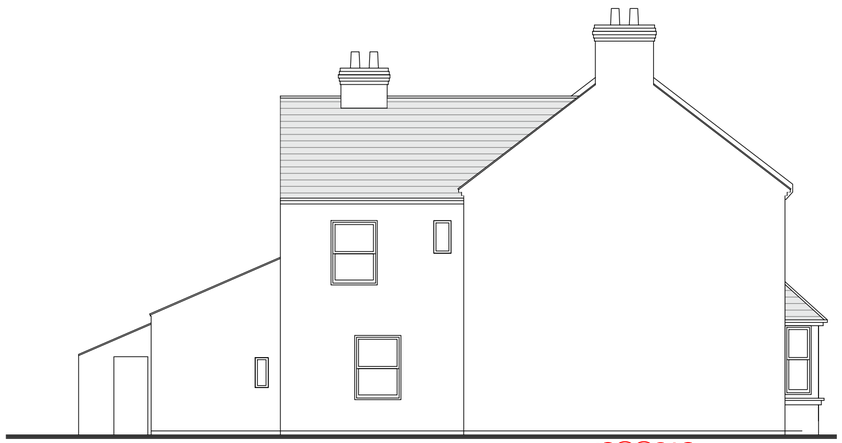


SIDE ELEVATION **NORTH**

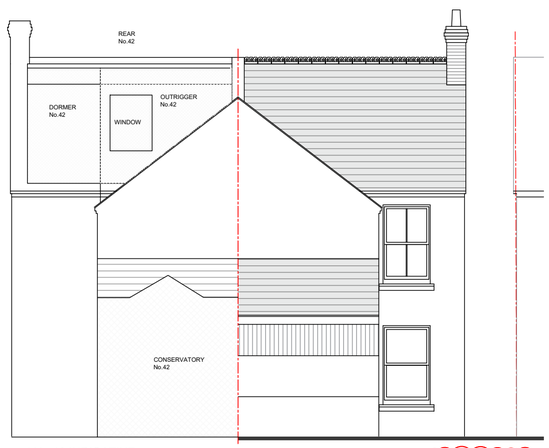

(No.42 INDICATIVE ELEVATION FOR COMPARISON)


REAR ELEVATION **EAST**

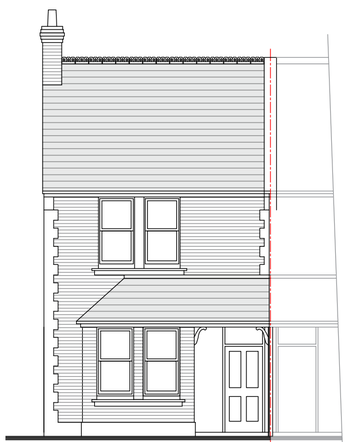


FRONT ELEVATION **WEST**

Scale 1:100 (metres)


0 1 2 3 4 5

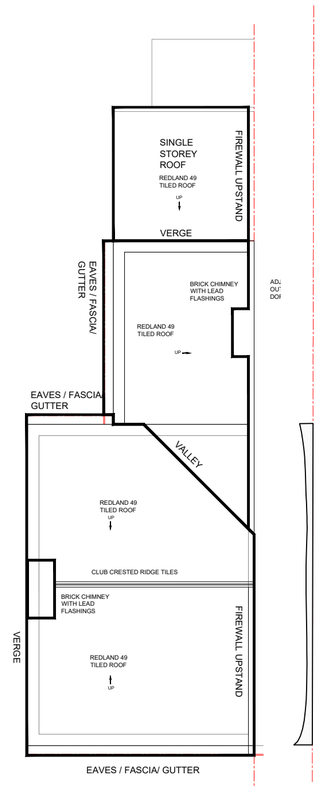

ROOF PLAN

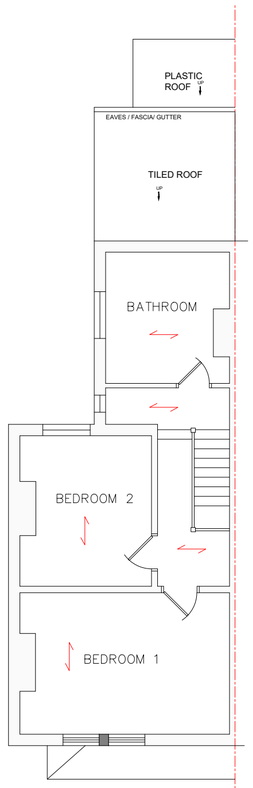

FIRST FLOOR

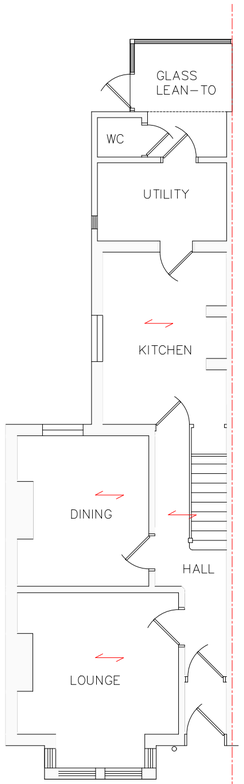

GROUND FLOOR

North

25032 P01 A -- A2

LDC PLANNING

DORMER EXTENSION AND ALTERATIONS

44 UNDERDOWN ROAD
SOUTHWICK
BRIGHTON
BN42 4HL

JULY 2025
SCALE 1:50 @ A3

circle 25
design & planning
07984207786 office@circle25.co.uk

© This drawing is the sole copyright of Circle25 Design and Planning
Any discrepancies between this drawing and other information should be reported.