
11 Ravensbourne Ave

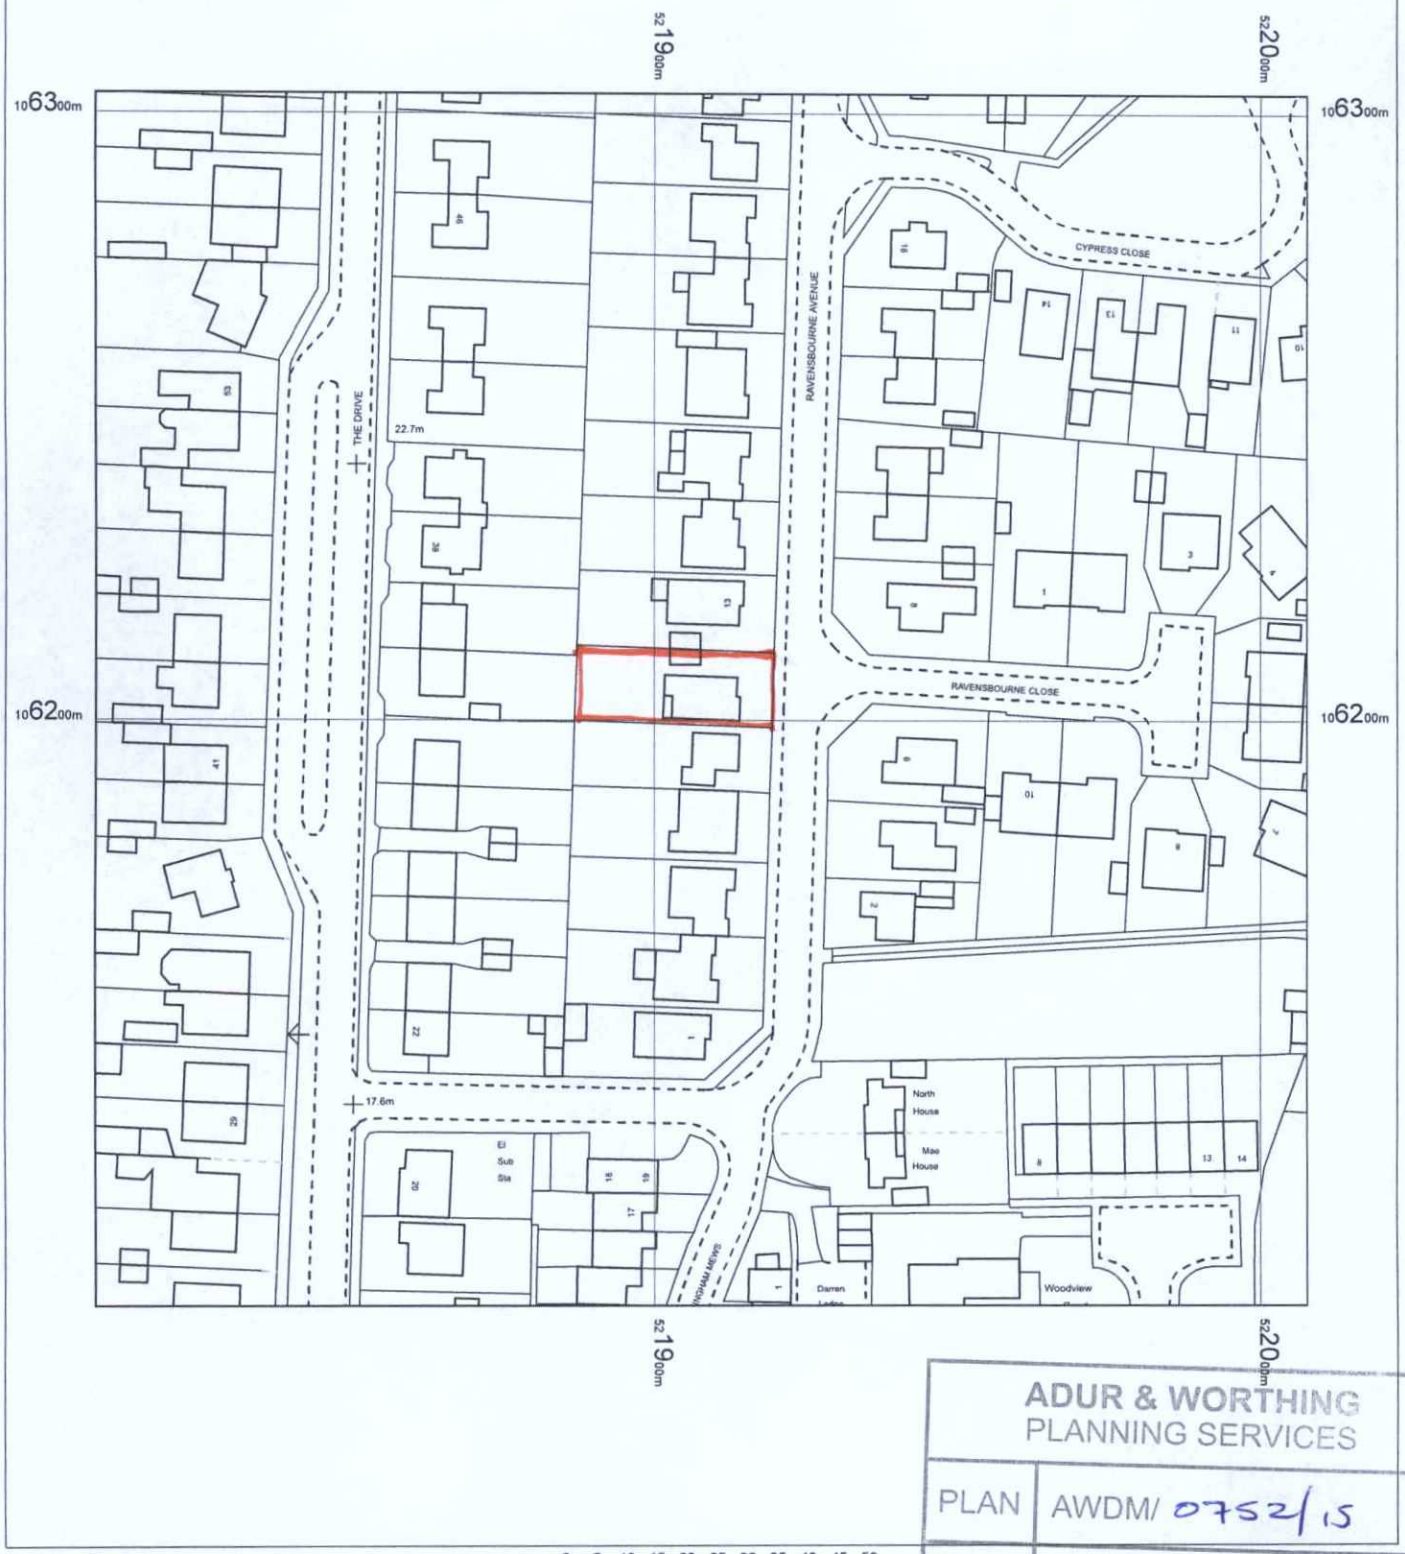

ADUR & WORTHING
PLANNING SERVICES

PLAN	AWDM/ 0752/15
DATE VALID	28 MAY 2015

N

OS MasterMap 1250/2500/10000 scale
07 May 2015, ID: BW1-00426461
www.blackwellmapping.co.uk

1:1250 scale print at A4, Centre: 521908 E, 106203 N

©Crown Copyright Ordnance Survey. Licence no. 100041040

Mapping sourced from Ordnance Survey®

BLACKWELL'S
www.blackwellmapping.co.uk
TEL: 0117 926 2322
maps.bristol@blackwell.co.uk