
MANOR FARM HOUSE, 20 SOUTHWICK STREET, SHOREHAM

1:100 AT A4

AS EXISTING FIRST FLOOR PLAN

NORTH

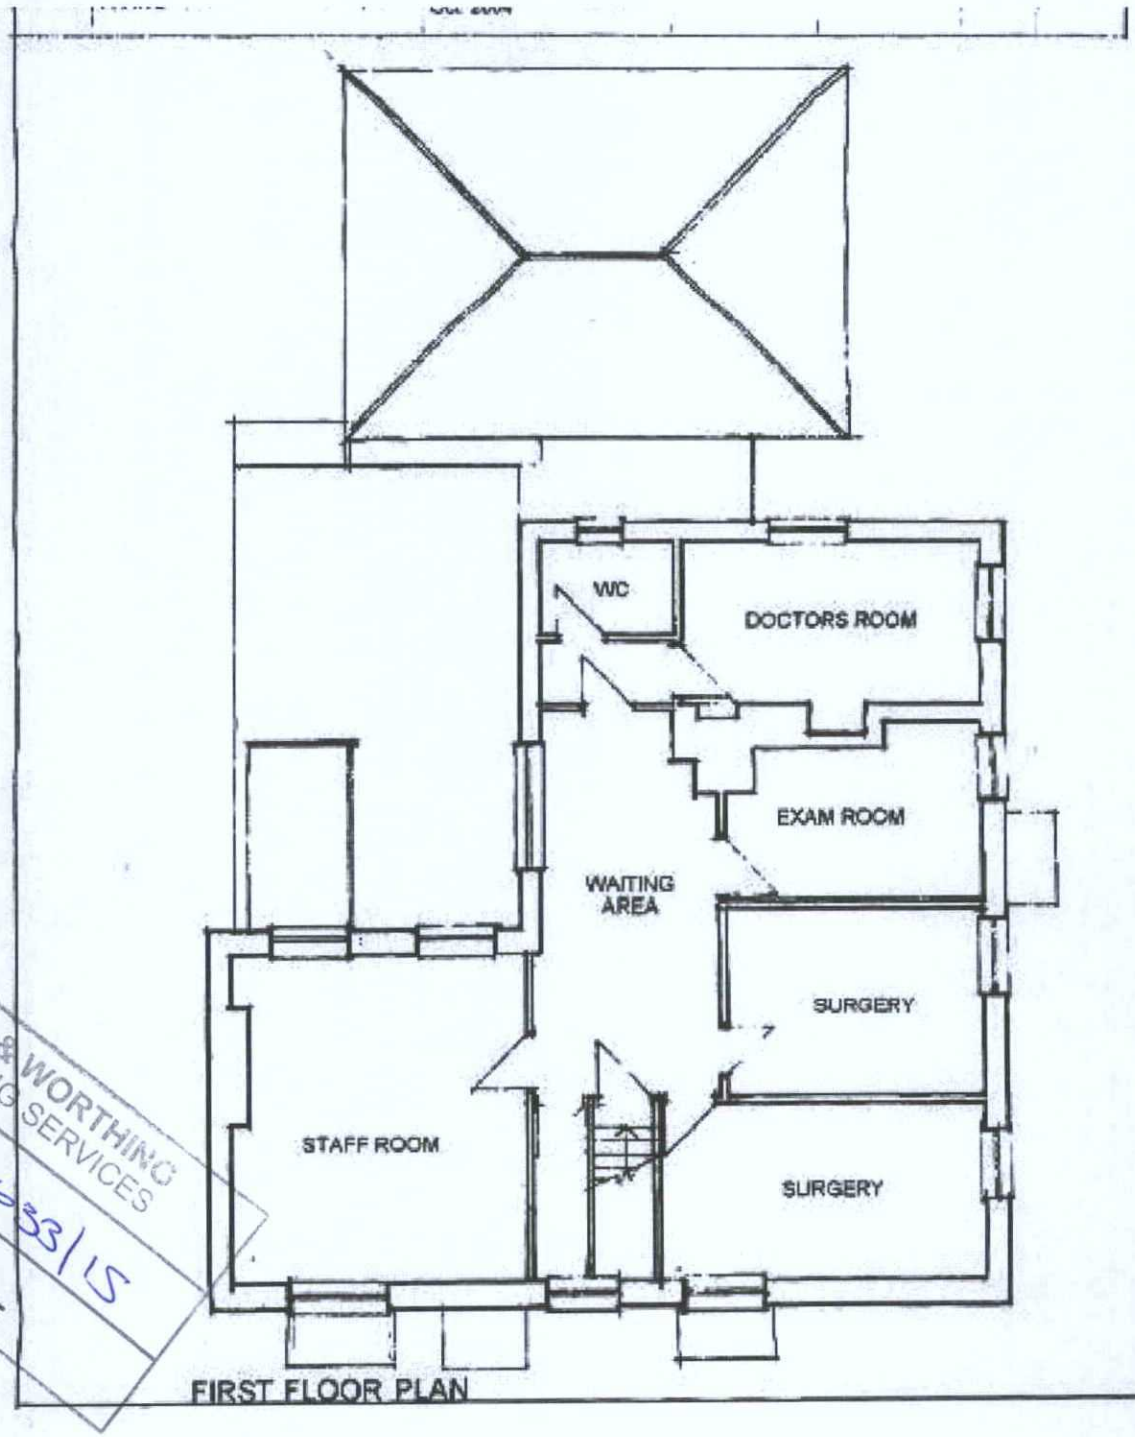

ADUR & WORTHING PLANNING SERVICES
PLAN
AWDM/ 0633/15
21 MAY 2015

0m 5m 10m 15m

Scale bar