CHANGE OF USE FROM OFFICES TO 2No. 1 BED FLATS
Penney House, 141/143 The Gardens, Southwick, Brighton

PHYSICAL SCALE IN METERS @ 1:1250
0 25 50 75 100 125

PHYSICAL SCALE IN METERS @ 1:500
0 10 20 30 40 50

PHYSICAL SCALE IN METERS @ 1:100
0 2 4 6 8 10

NOTES:
This drawing has been produced solely for PLANNING/DESIGN.
Do not Scale from this Drawing except for planning purposes.
This drawing is the copyright of MF Designs Ltd.

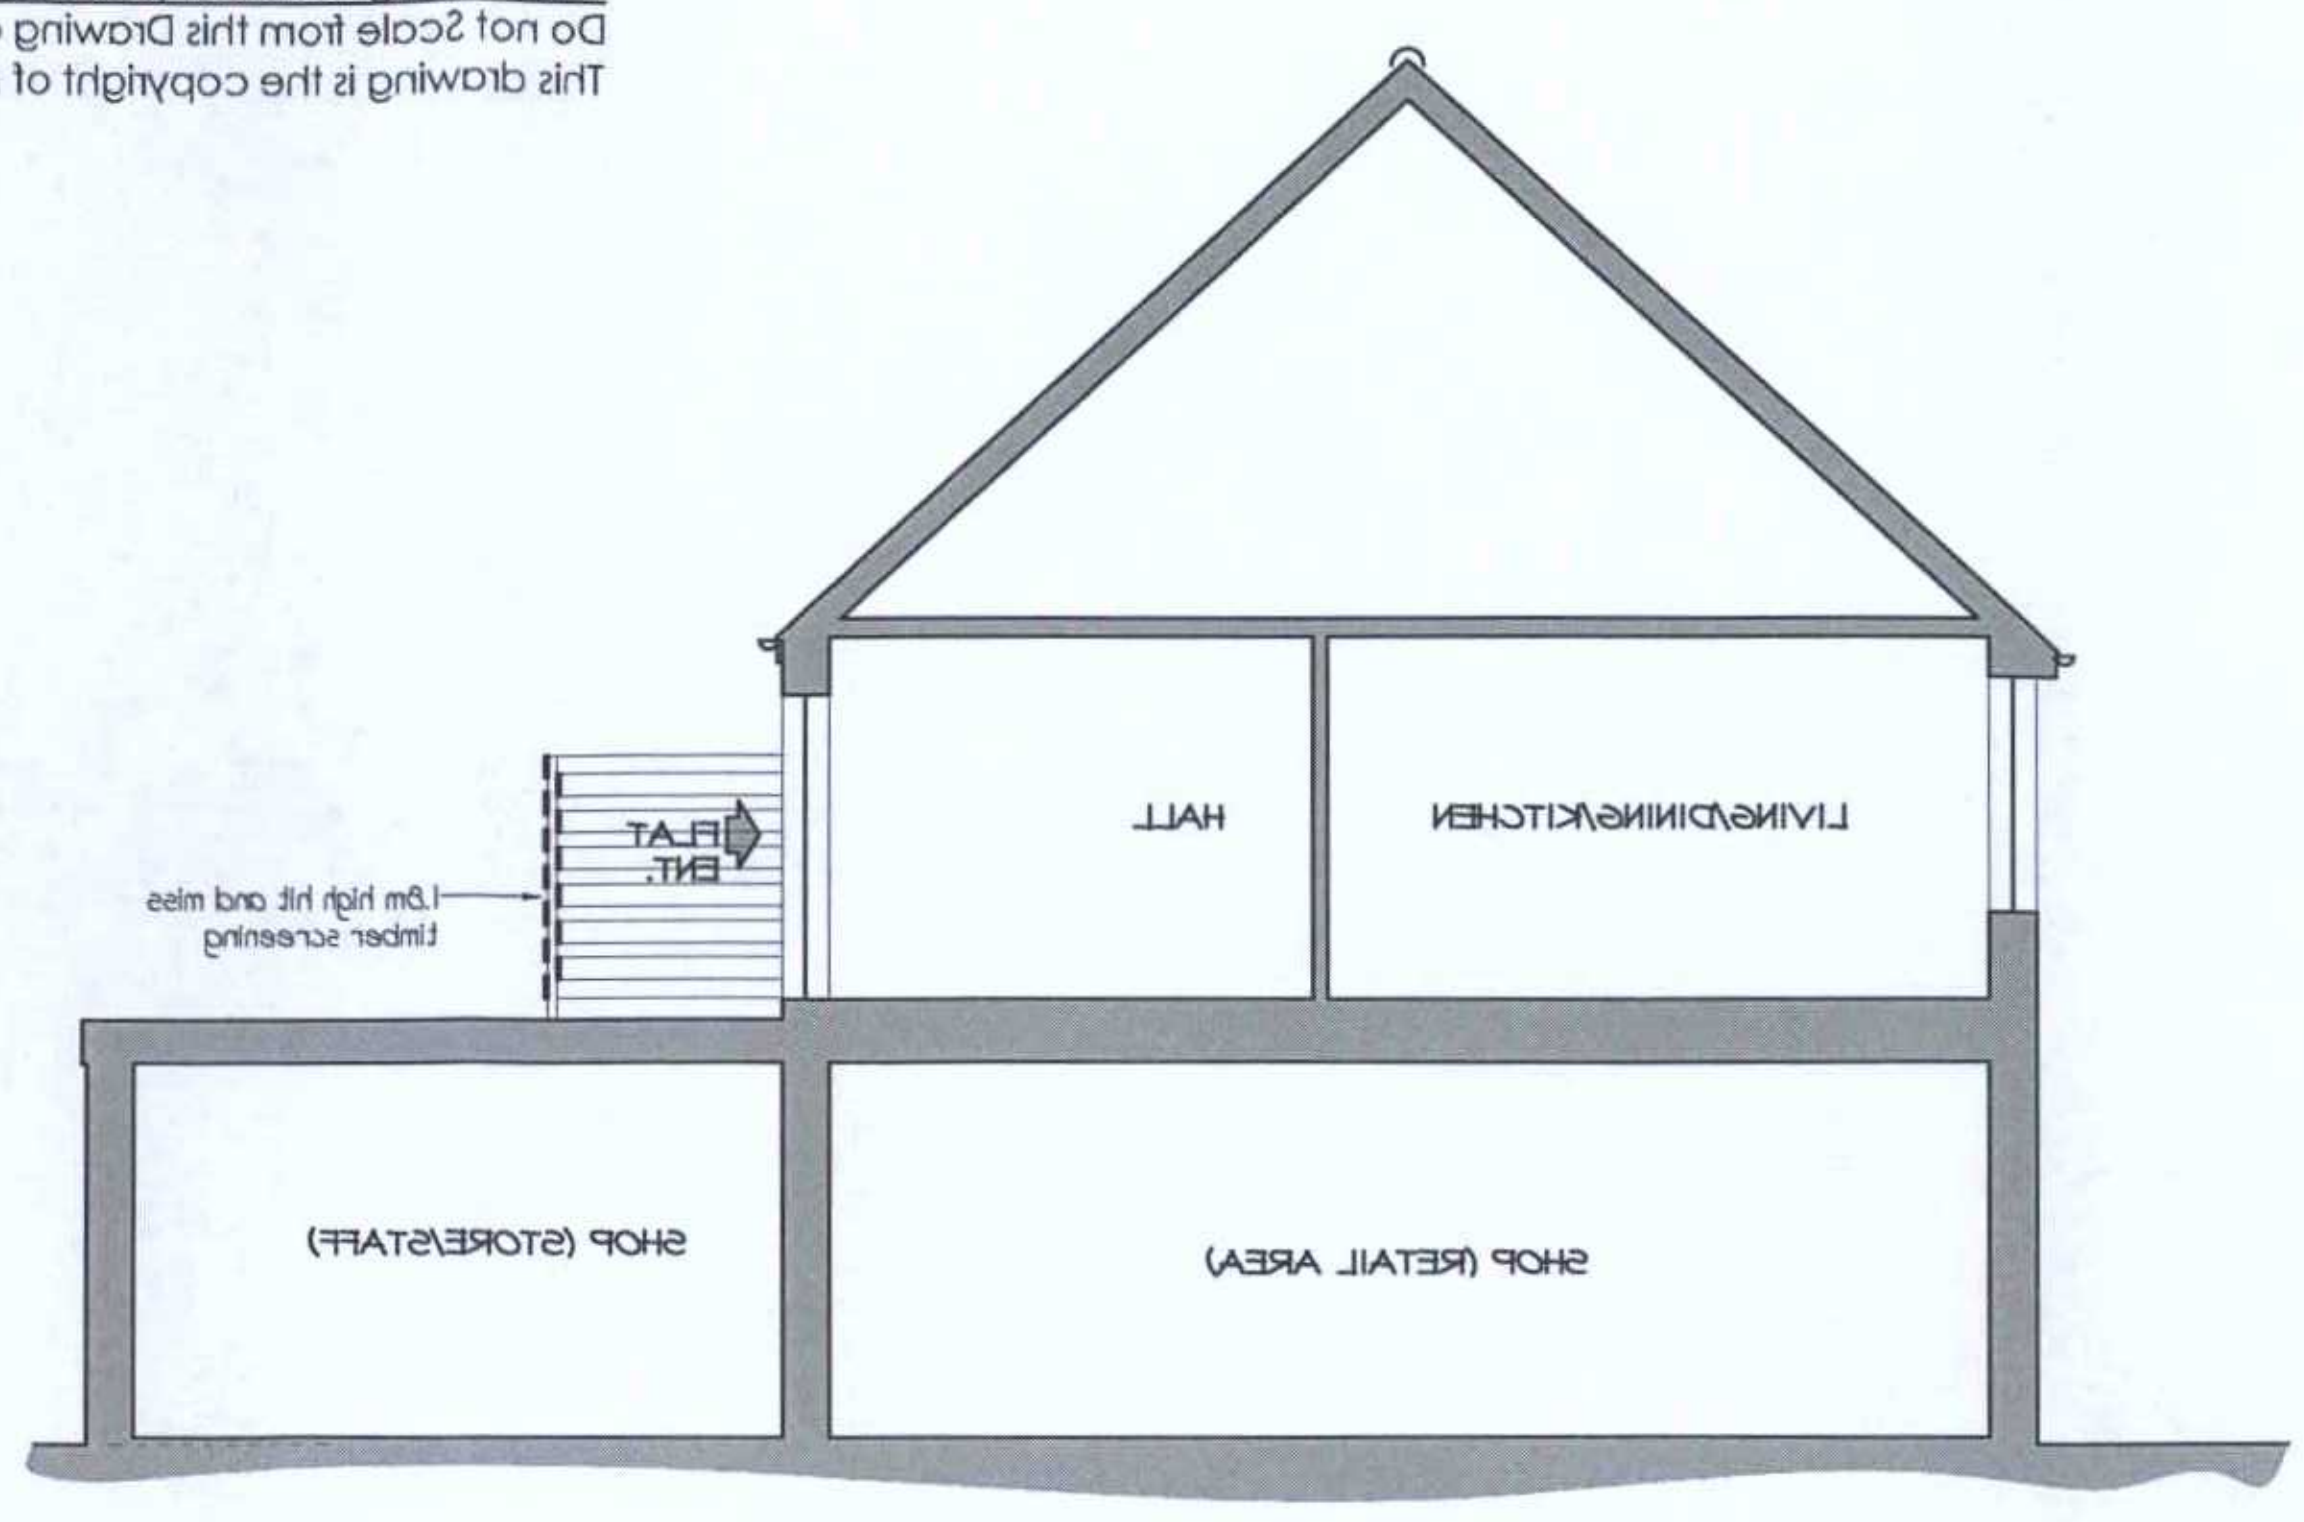

Typical Section

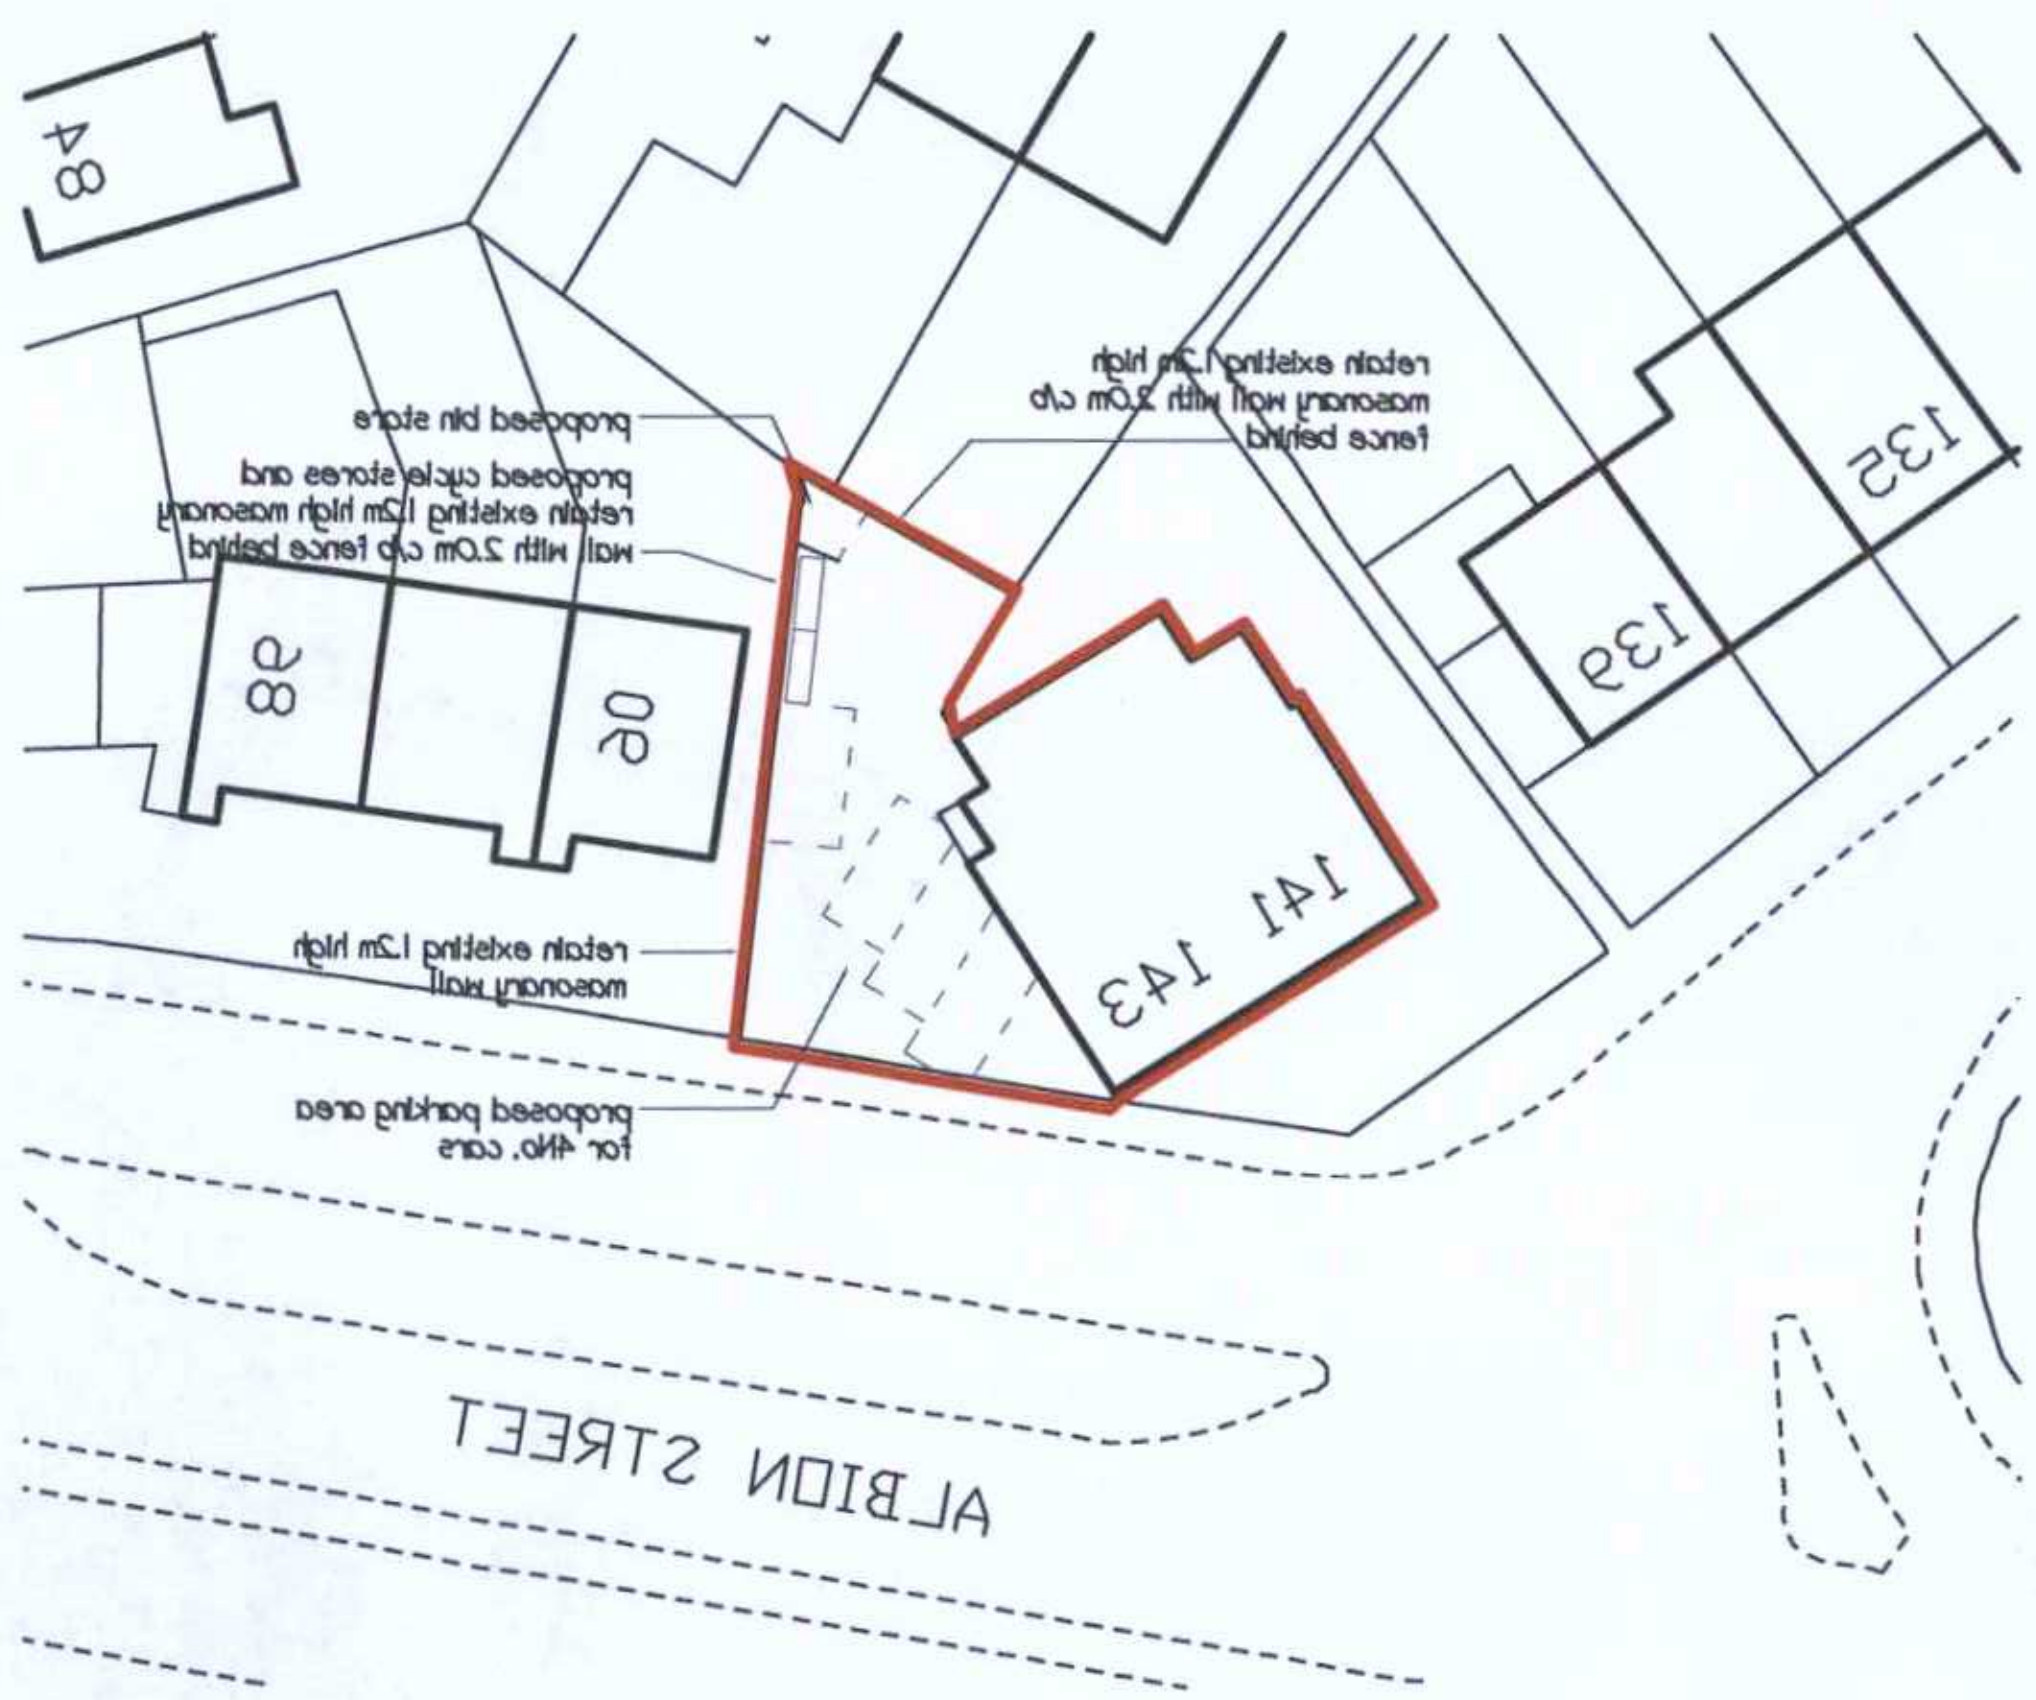

Block

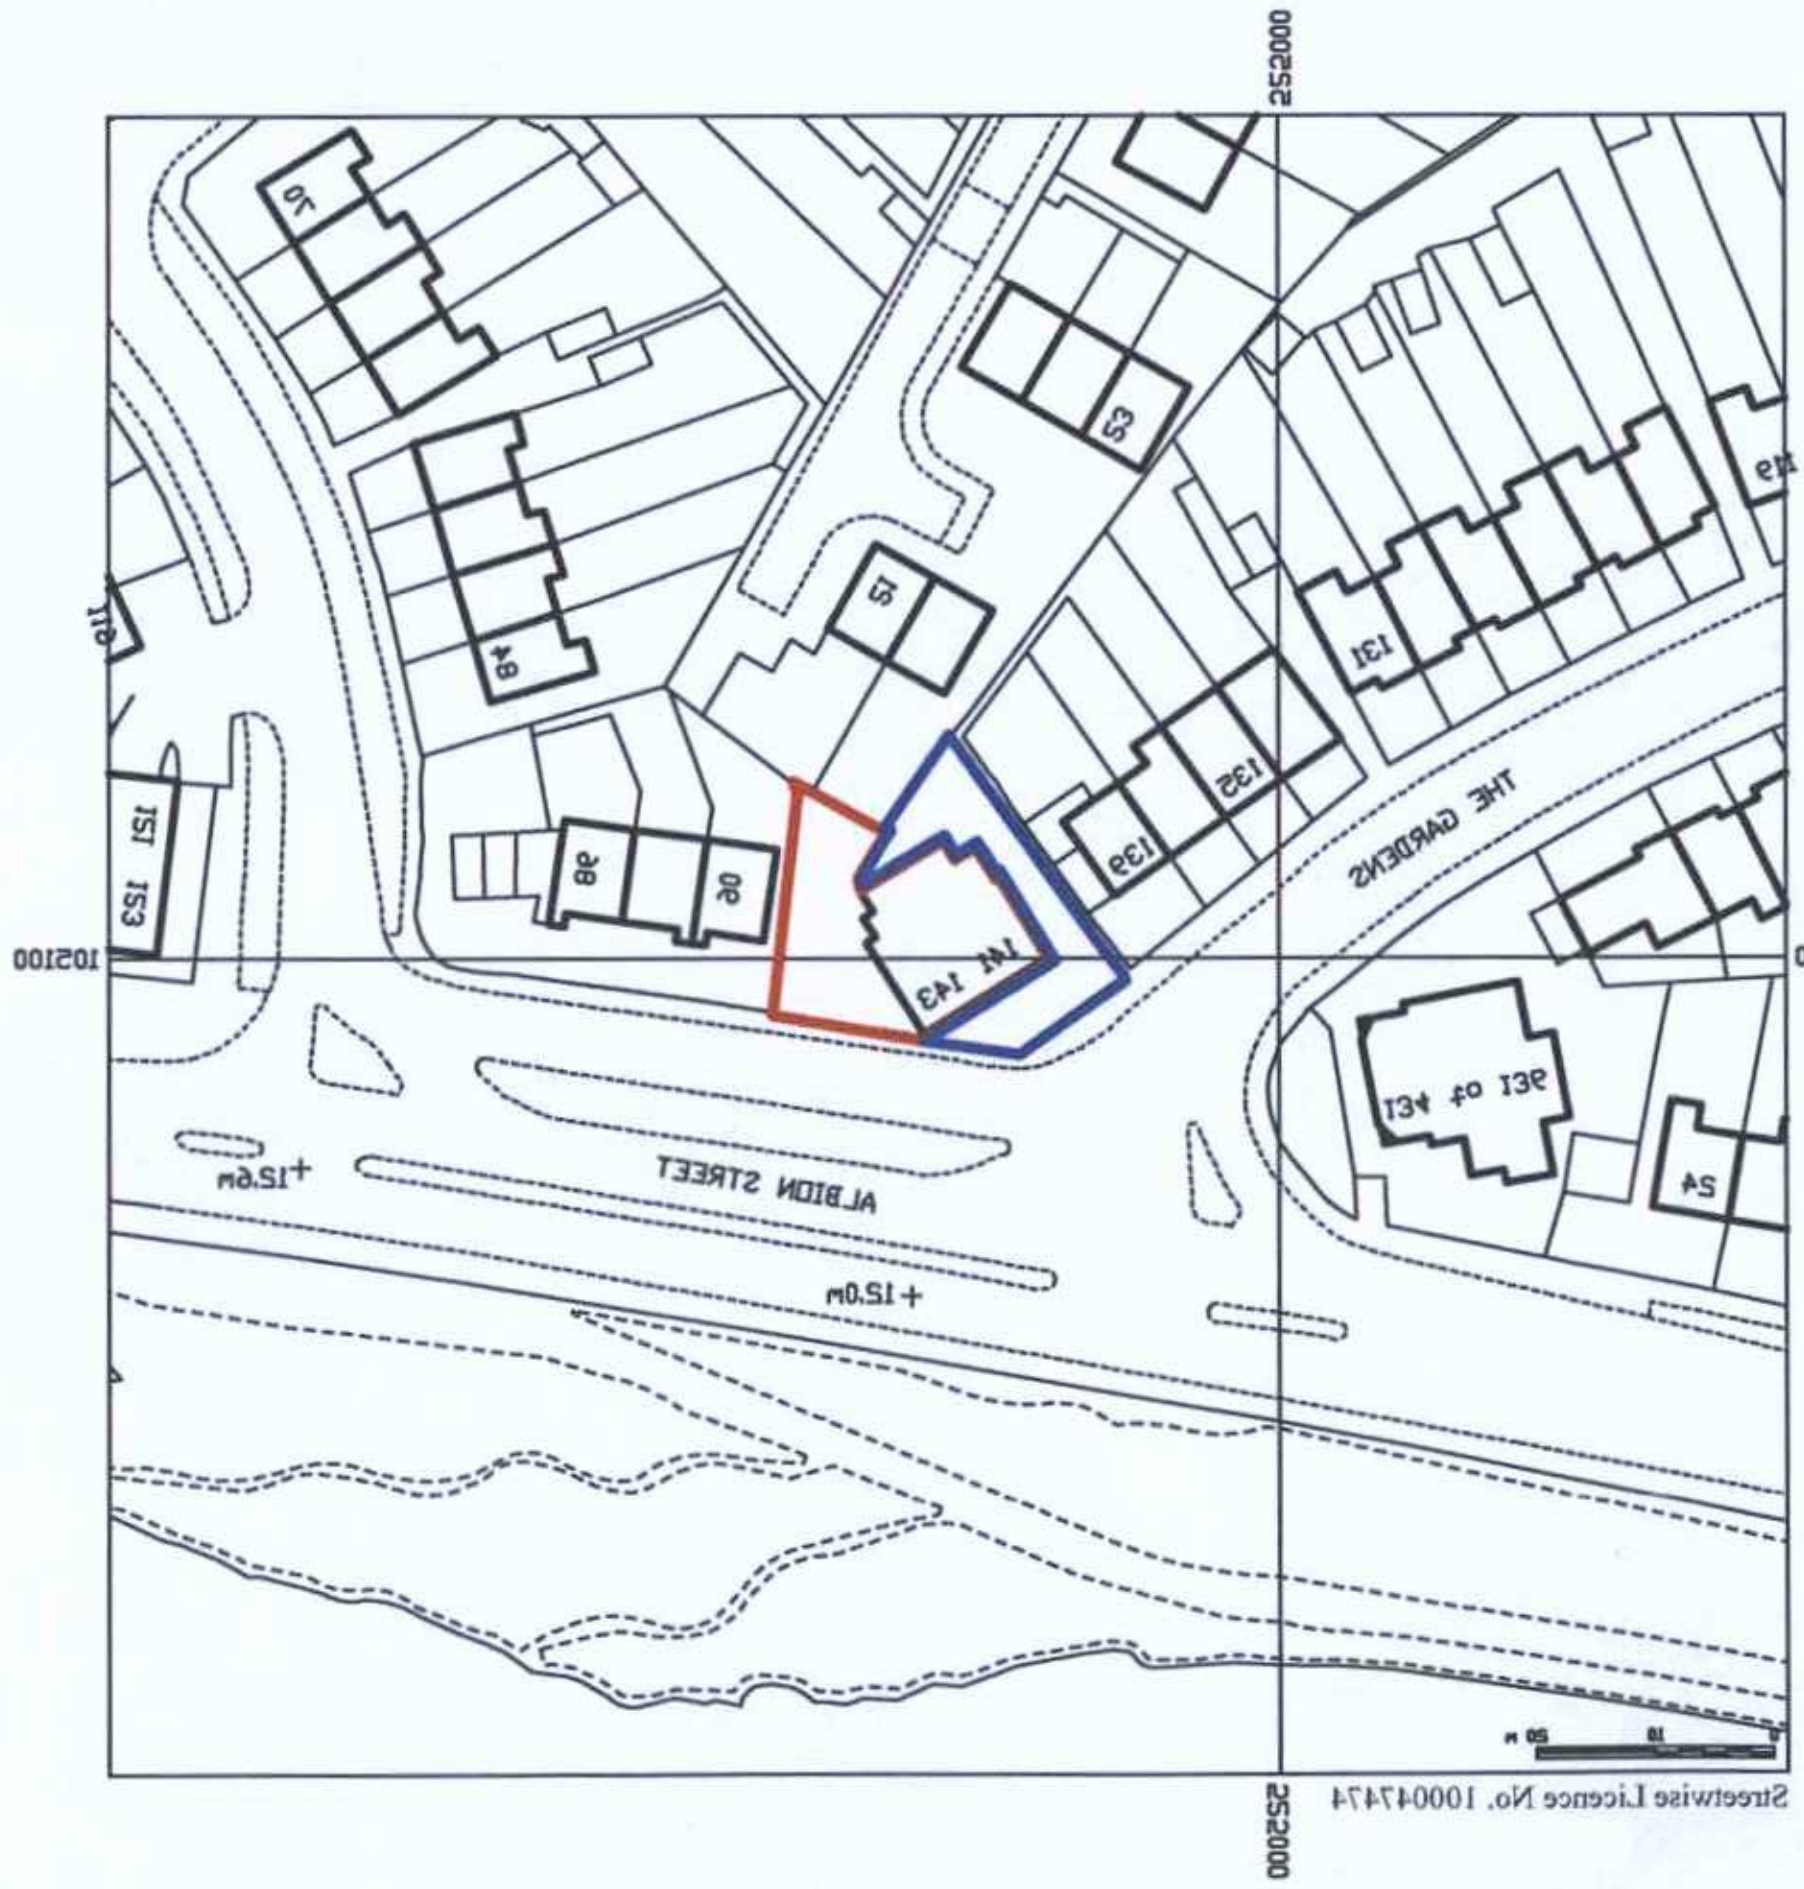

Location

A: 14.05.13 - timber screening/amenity space,cycle store and parking

mf designs ltd
Chartered Architects

52 King Street • Emsworth • Hampshire • PO10 7AZ t/f 01243 377766
Director: Martin Farrer RIBA • Co Registration No.4507379 e admin@mfdesigns.org.uk

Date: March 2013 Job No: 3063
Scale: 1:1250/500/100 Drg No: P03