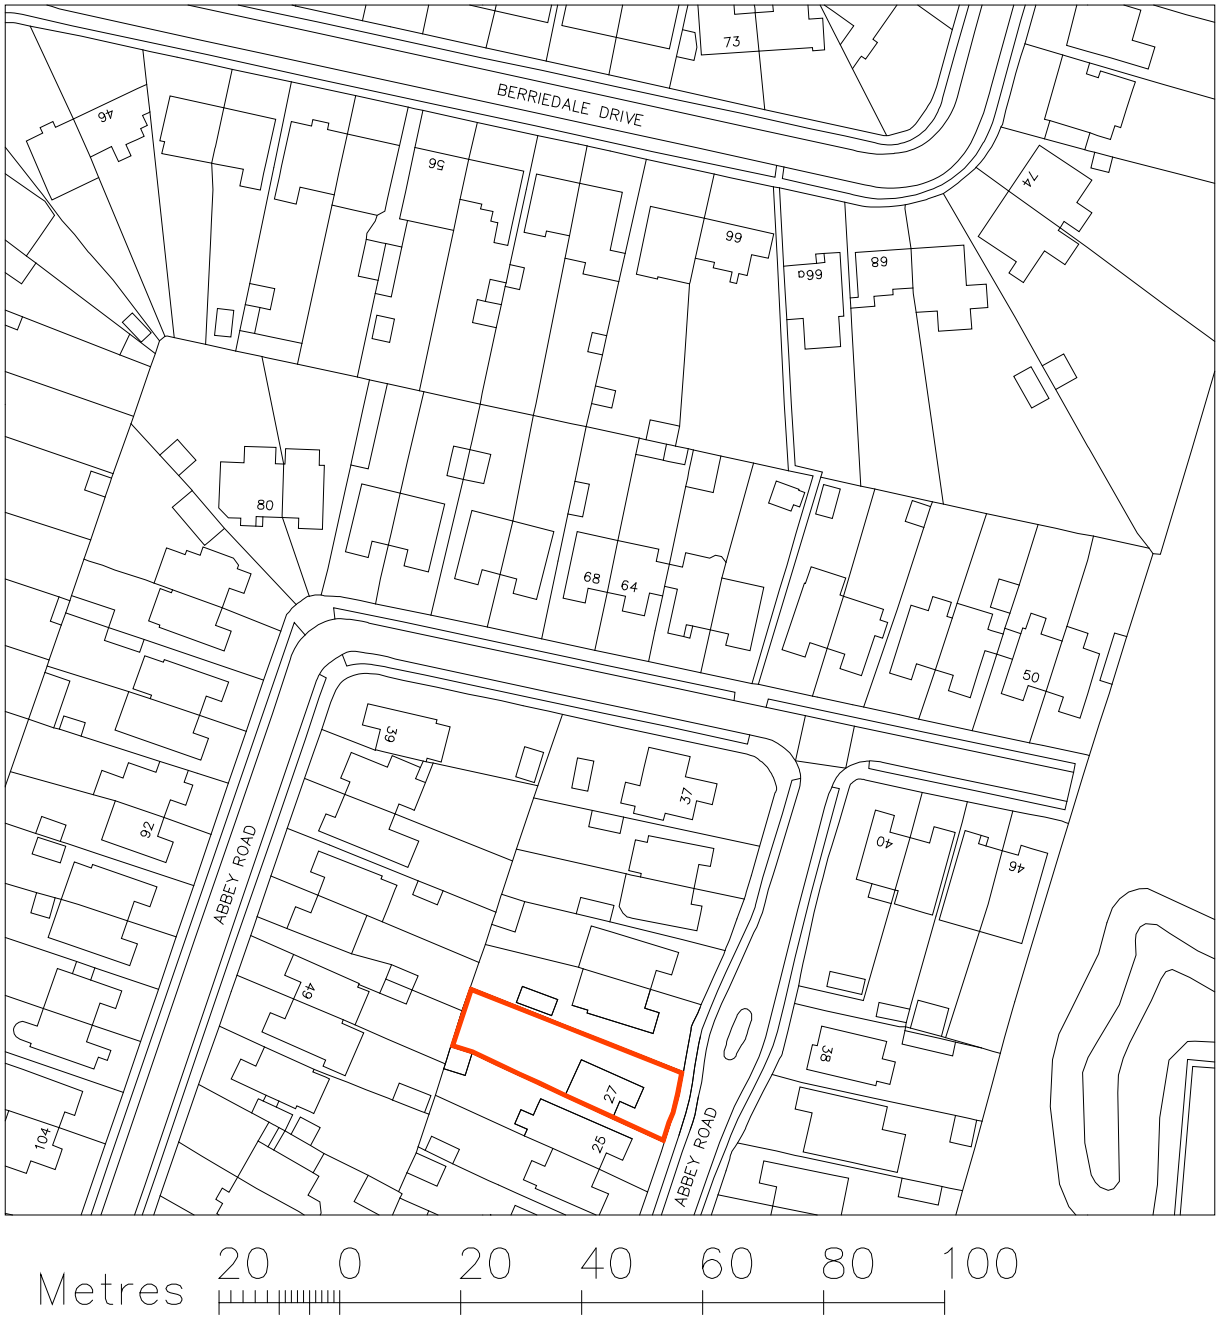


REV A MAP AREA INCREASED RR 24-01-2023

27 ABBEY ROAD
SOMPTING
BN15 0AB

HOUSEHOLDER PLANNING APPLICATION FOR AN EXTENSION

LOCATION PLAN

RICHARD ROBINSON RIBA
RR ARCHITECTS, 3 PACIFIC COURT, RIVERSIDE
SHOREHAM BY SEA BN43 5RW
01273 452 634 07860 632 542
E-MAIL richard@rr-architects.co.uk

DRAWING NO. 01 REV A

SCALE 1:1250 @ A4

DRAWN BY RR 18-01-2023

NORTH

