notes

Scale in Metres

0 1 2 3 4 5 10

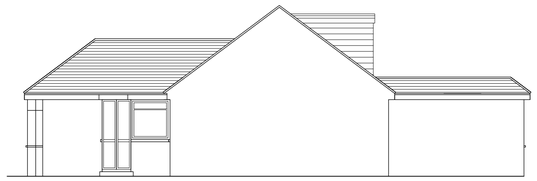

Proposed East Elevation



Proposed North Elevation

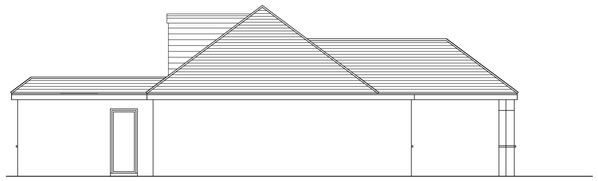

Proposed West Elevation



Proposed South Elevation

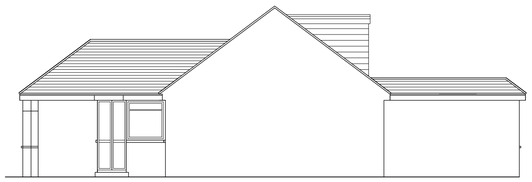

Existing East Elevation



Existing North Elevation

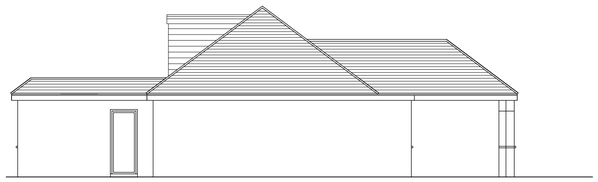

Existing West Elevation



Existing South Elevation

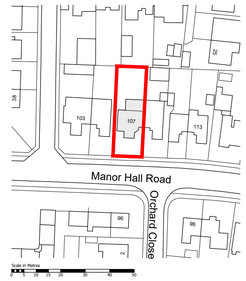

Location Plan Scale 1:1250

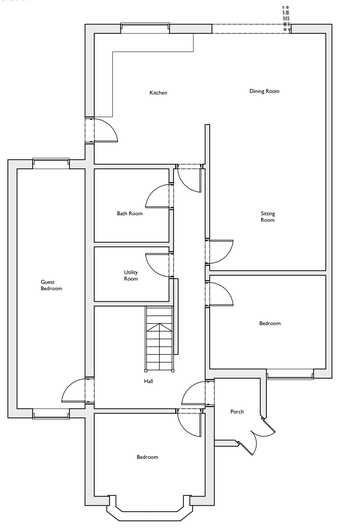

Proposed Ground Floor Plan

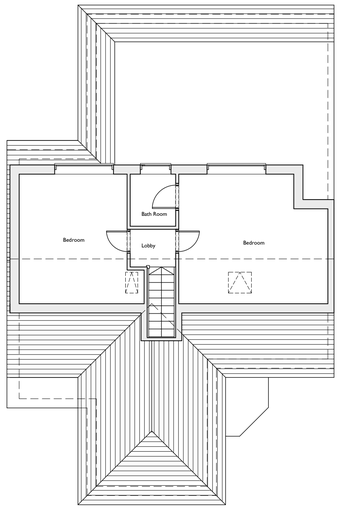

Proposed First Floor Plan

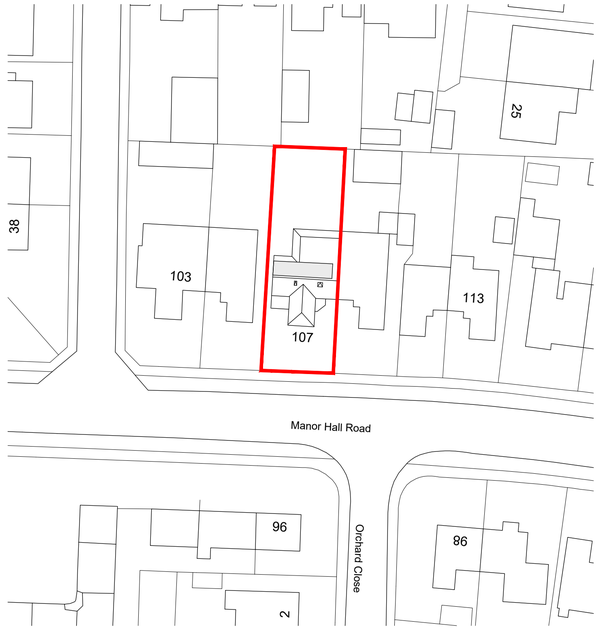

Scale in Metres

0 5 10 15 20 30 40 50

Site Plan Proposed Scale 1:500

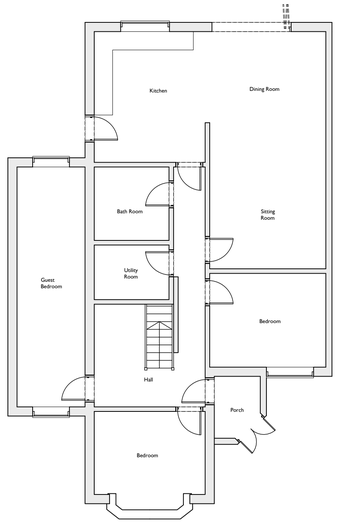

Existing Ground Floor Plan

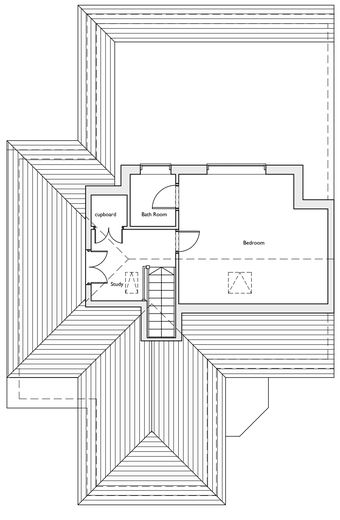

Existing First Floor Plan

revision	date	description	dwn	chkd
A	22.01.23	Generally Updated East Elevation Added	dh	X

architecs
design management consultancy

18 west hill place brighton BN1 3RU **t** 07973 398078
e darren.hedley@architecs.co.uk **w** architecs.co.uk

project
107 Manor Hall Road
Southwick BN42 4NL

client
Cari Dunk

drawing
Plans and Elevations

drawing number
2242/PD/101

scale
1:100@A1
1:200@A3

date
13.11.22

drawn
DH

checked
X

revision
A

THIS DRAWING IS COPYRIGHT ©