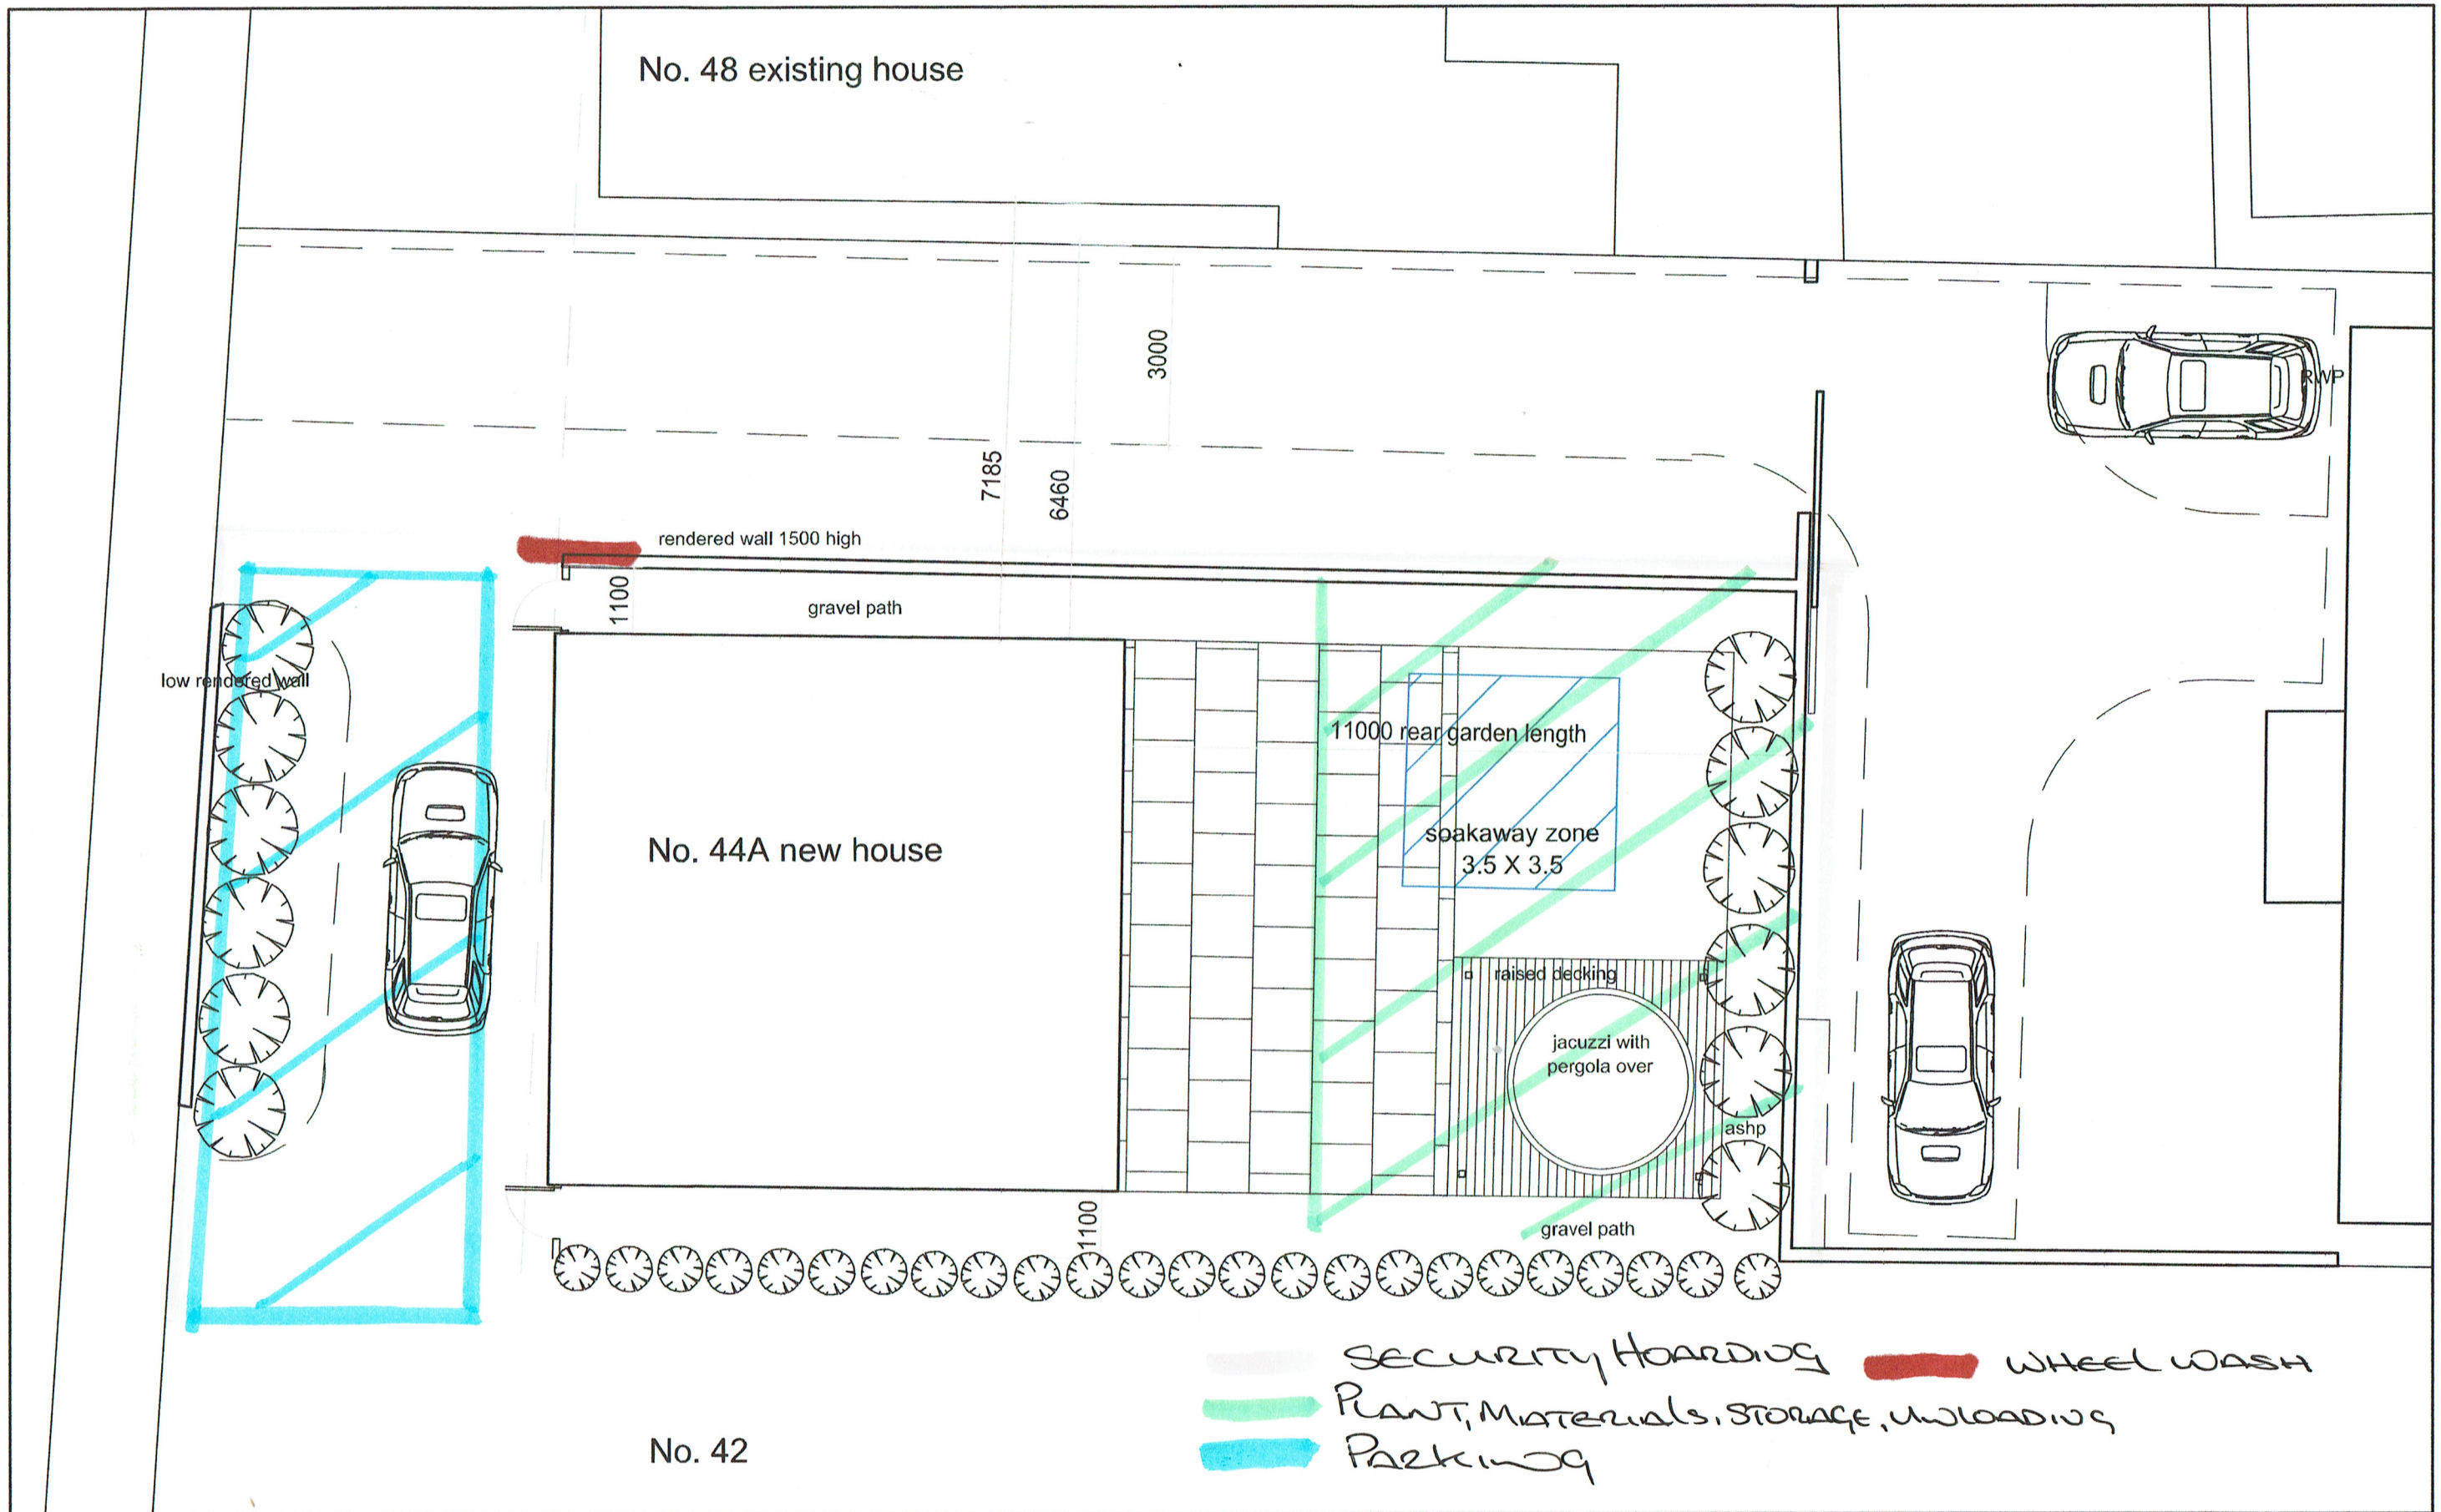

Client D. IRESON AND M. KAMIS Job Title THE COTTAGE 44 BRIGHTON ROAD LANCING, SUSSEX BN15 8ET	Drawing Title PROPOSED SITE PLAN WITH HOUSE Drawing Status FOR PLANNING Drawn By / Checked By LT	Scale 1:200 @ A3 Date JUN 2021 Drawing No. / Rev. 2760 - 002 / E	Revisions Rev. Date. Description A 27.07.21 FURTHER DIMS ADDED B 19.08.21 SOAK AWAY ZONE ADDED IN BLUE HATCH C 24.09.21 SOAK AWAY ZONE AMENDED D 29.04.22 BOUNDARY ALTERED IN AGREEMENT WITH NEIGHBOURS. MINOR MODIFICTIONS TO THE HOUSE	E 21.06.21 HARD PAVING REDUCED TO REAR GARDEN	All site dimensions and levels to be verified by contractors and subcontractors on site prior to manufacture Do not Scale from this drawing To be read in conjunction with all other drawings and contract documentation Contractor to refer to all relevant consultants and engineers drawings throughout the course of the works All works to comply to local authority requirements Any errors, dimensional discrepancies or omissions to be reported to Inature prior to manufacture Drawing is for design intent only	inature architecture & design www.inature.co.uk T. 0207 223 8100 T. 01273 710 056 © Inature