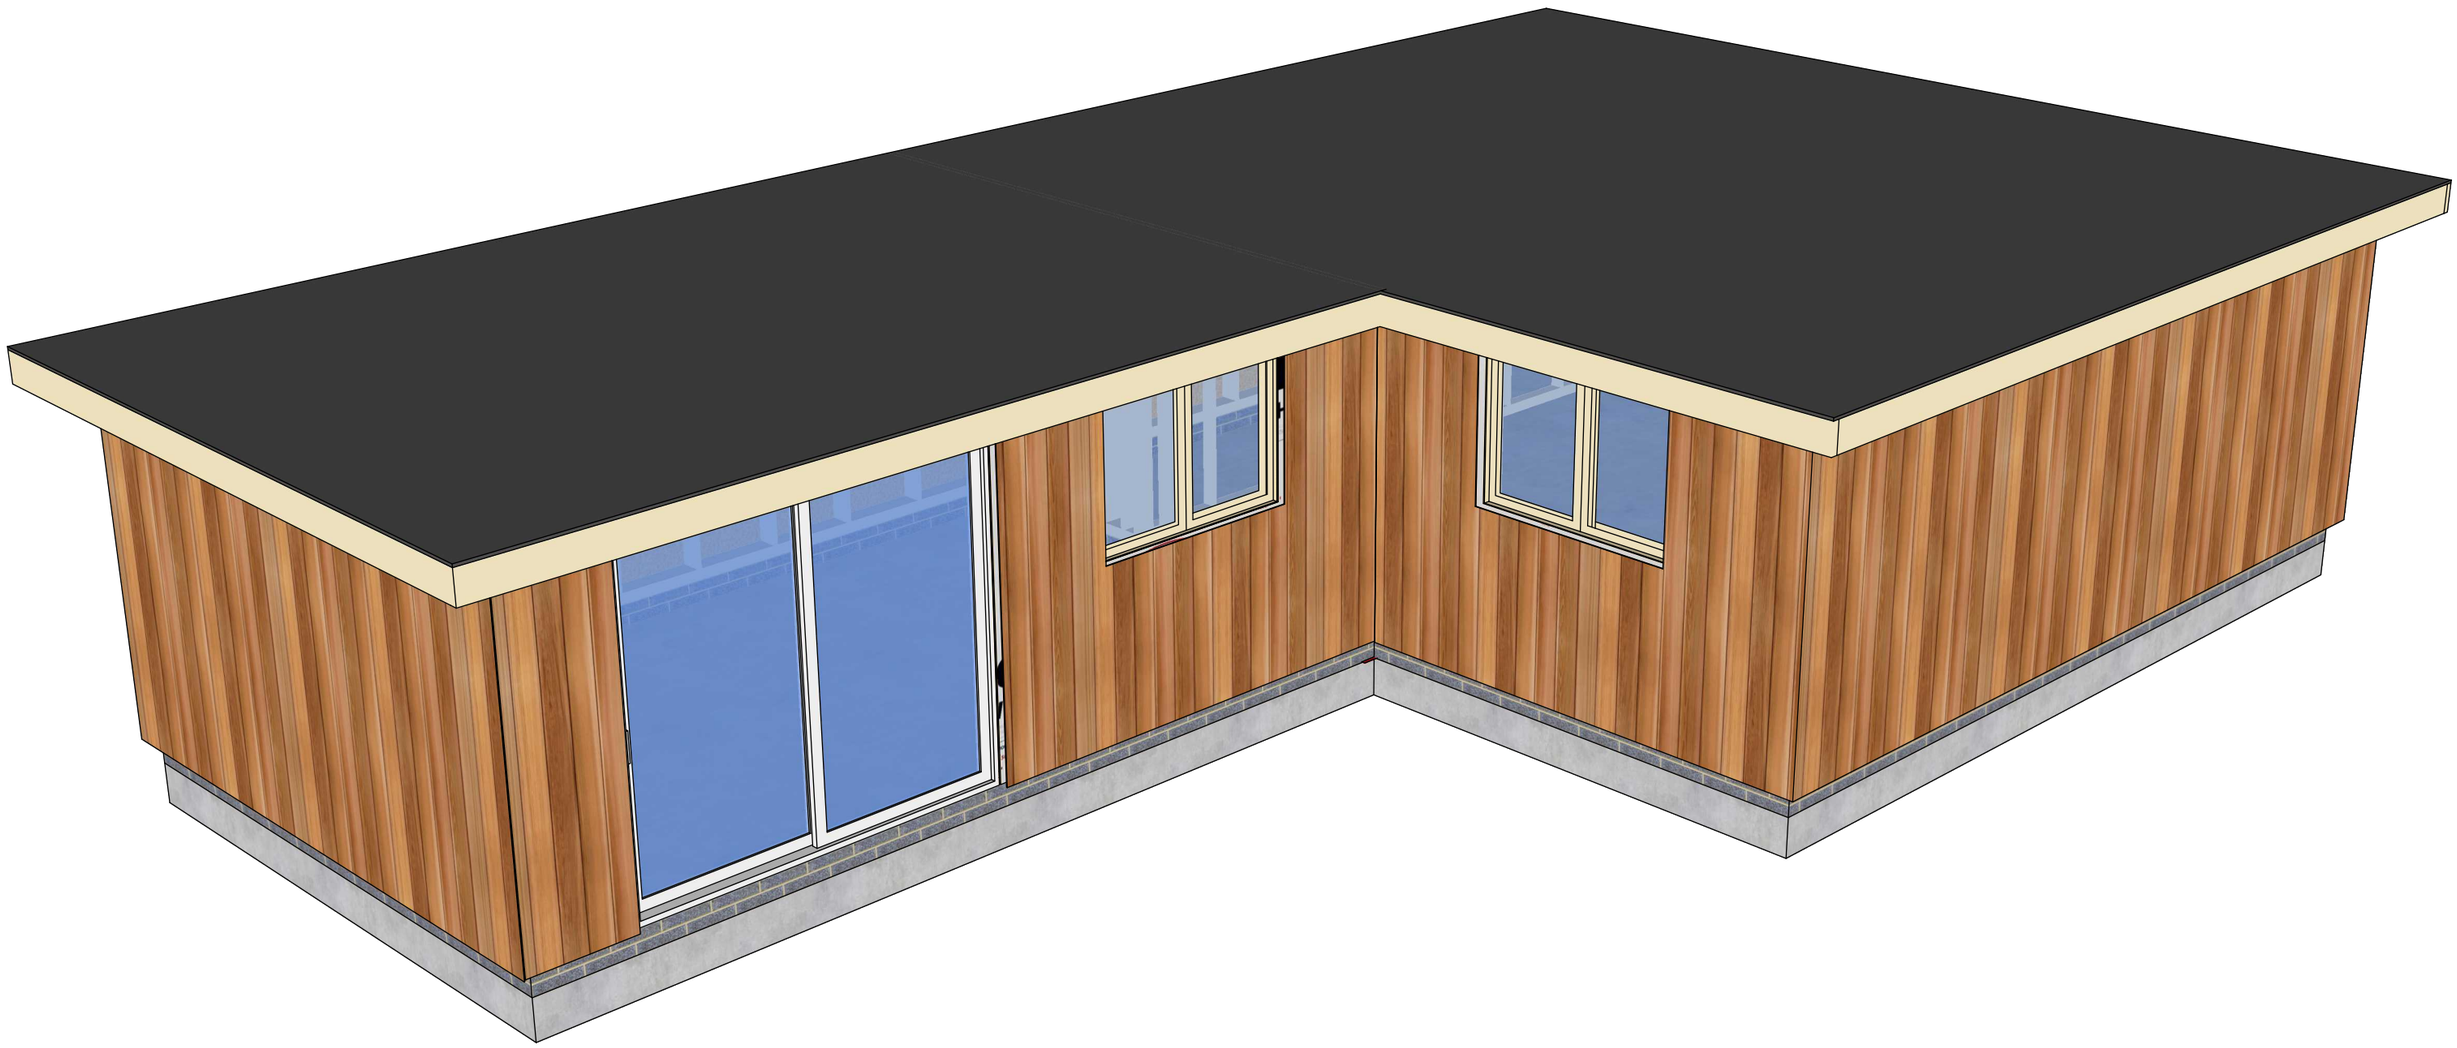


FI Project Management

CLIENT	PROJECT	PROJECT NO.	ISSUE	DRAWN BY	DESCRIPTION
Jon Tanner	Garden Building	23065	02/11/2023	Daniel Gates	Cover Page