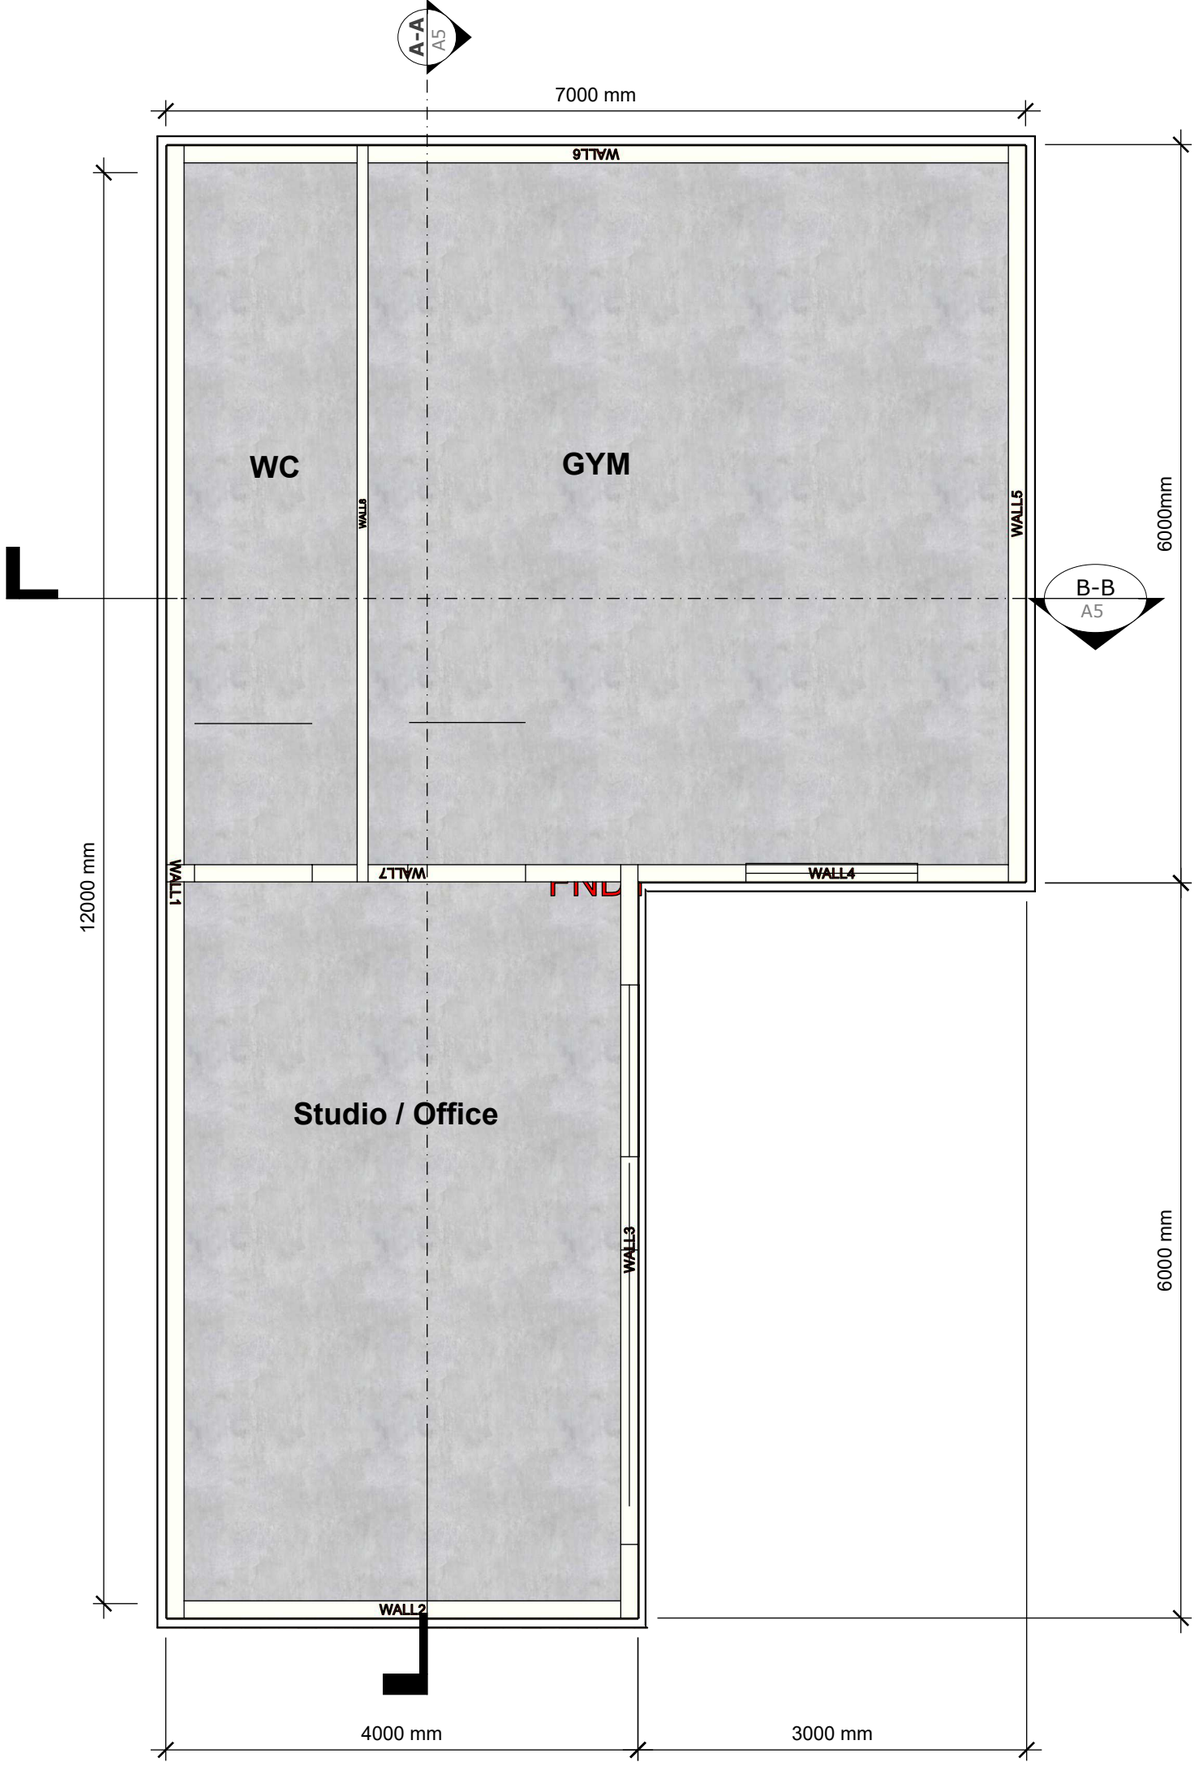


Ground Floor Plan

CLIENT
Jon Tanner
126 Fort Road
Shoreham by Sea
BN43 5HL

ISSUE
02/11/2023
RE-ISSUE
MM.DD.YY

PROJECT NO.
23065
PROJECT
Garden Building

DRAWN BY
Daniel Gates
DESCRIPTION
Layout Plan

a

01