
Roof Plan

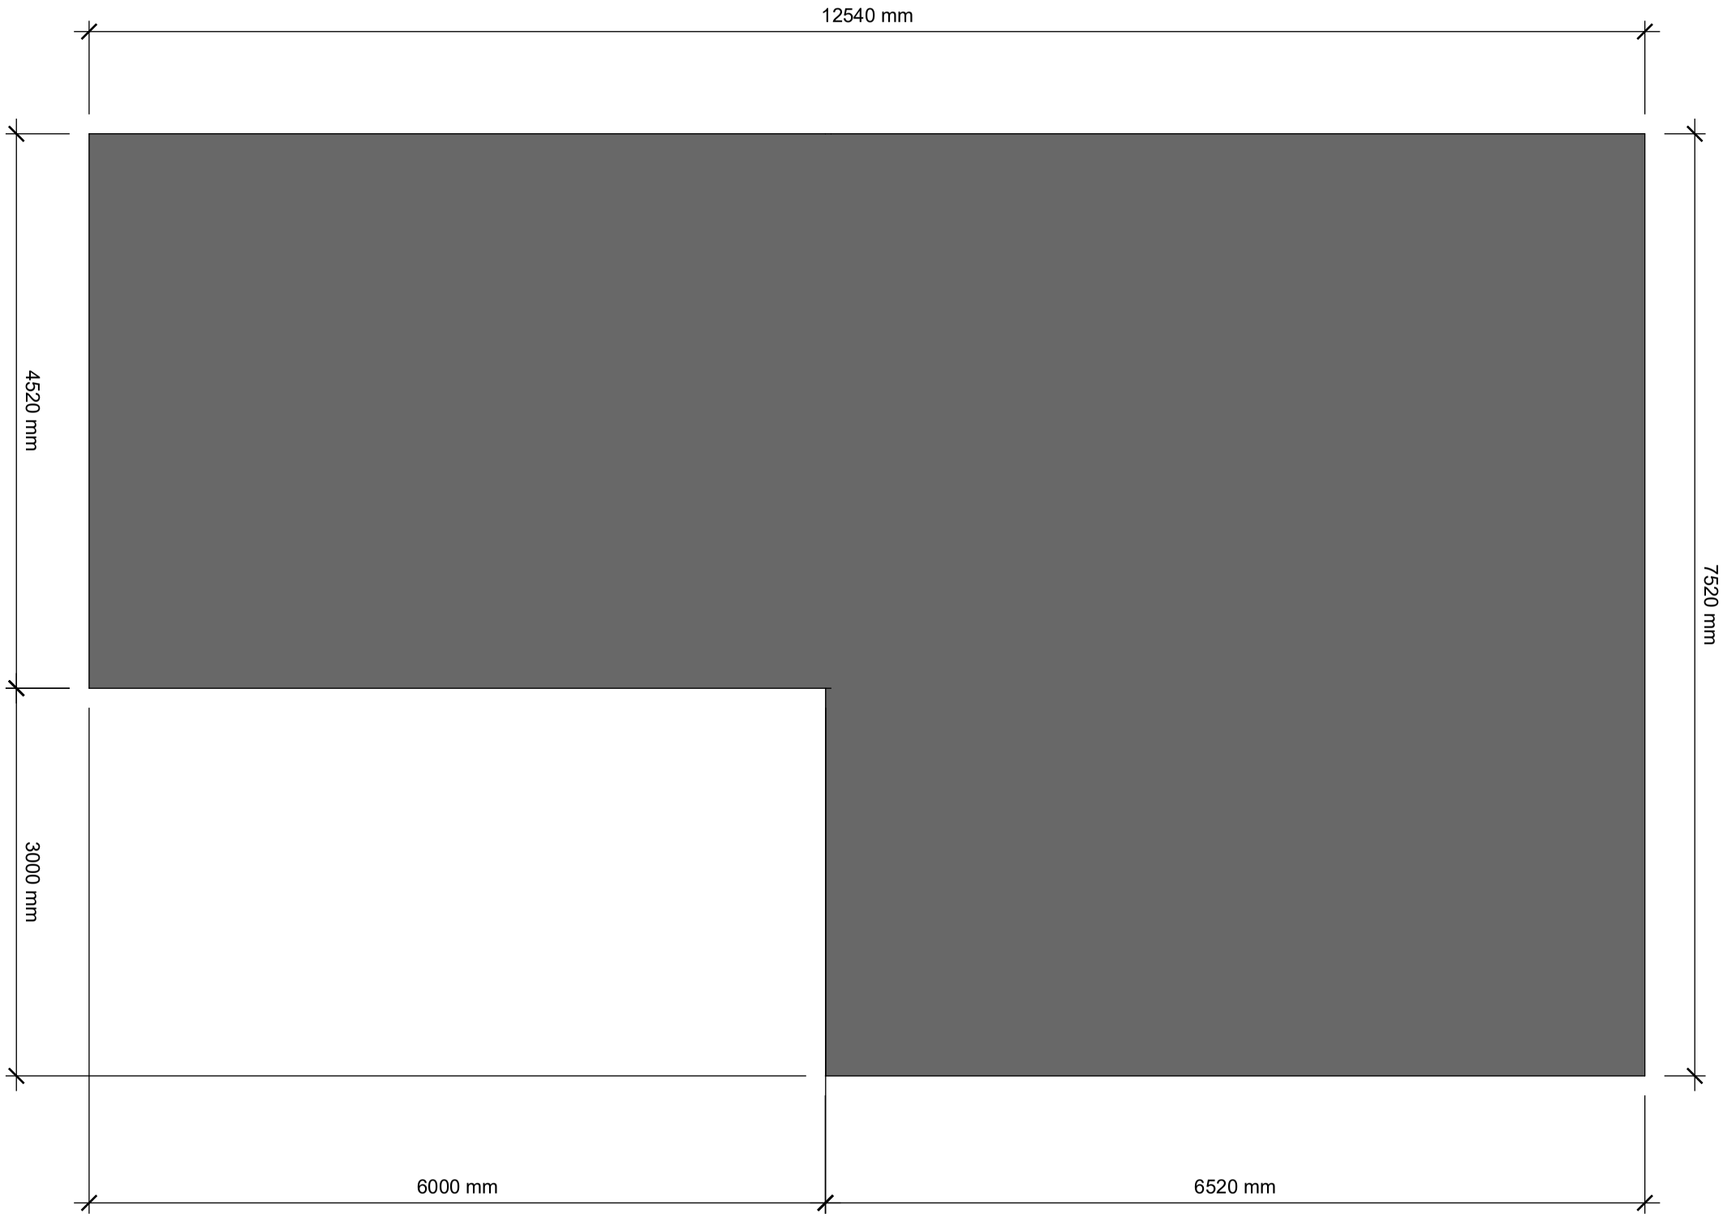

02 a

DRAWN BY
Daniel Gates
DESCRIPTION
Roof Plan

PROJECT NO.
23065
PROJECT
Garden Building

ISSUE
02/11/2023
RE-ISSUE
MM.DD.YY

CLIENT
Jon Tanner
126 Fort Road
Shoreham by Sea
BN43 5HL