

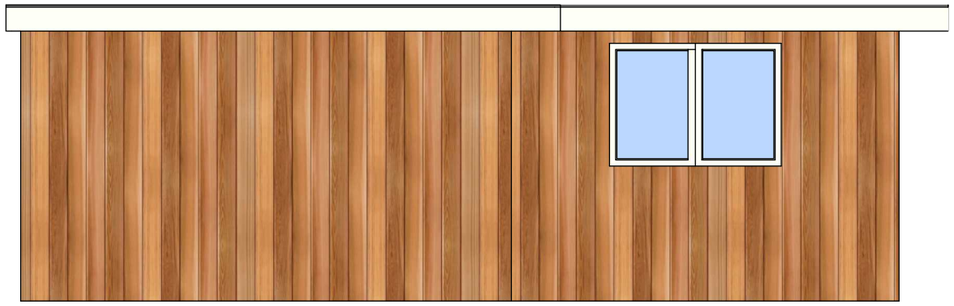



South Elevation

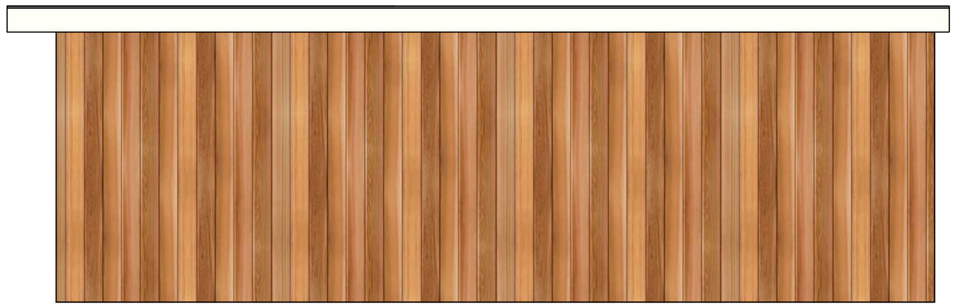


West Elevation

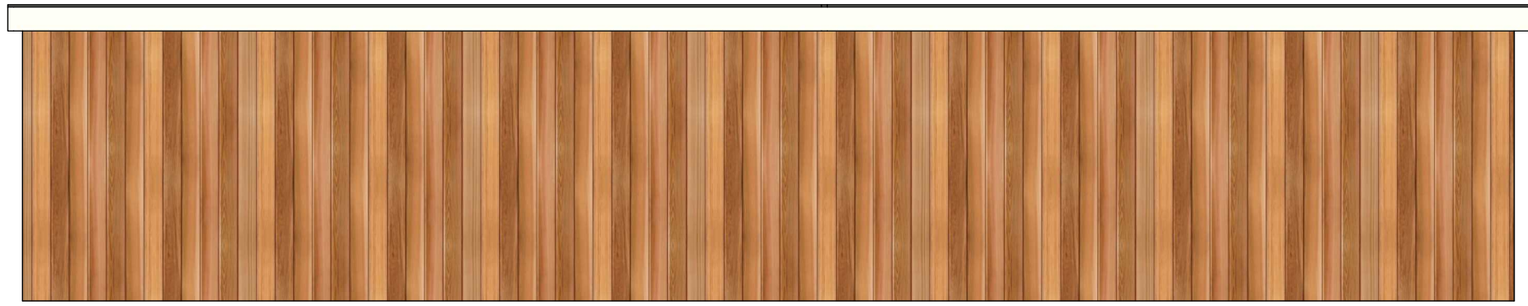


North Elevations

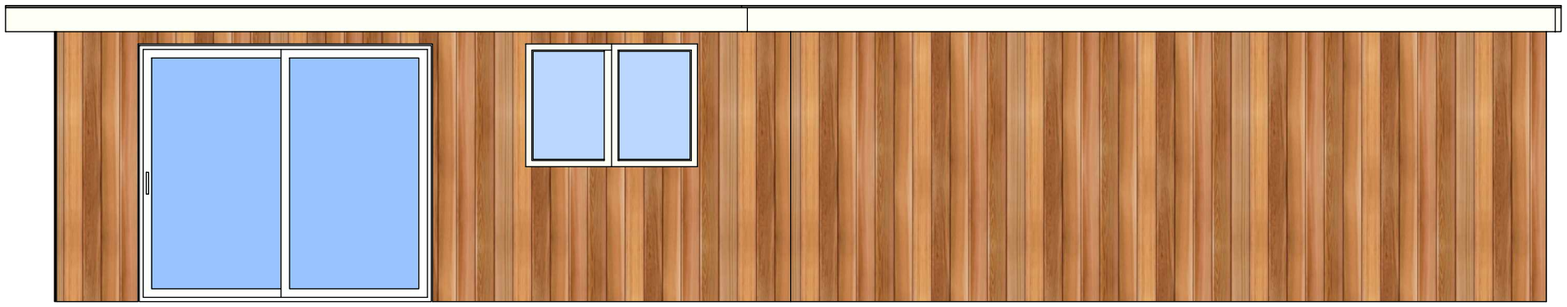

East Elevations

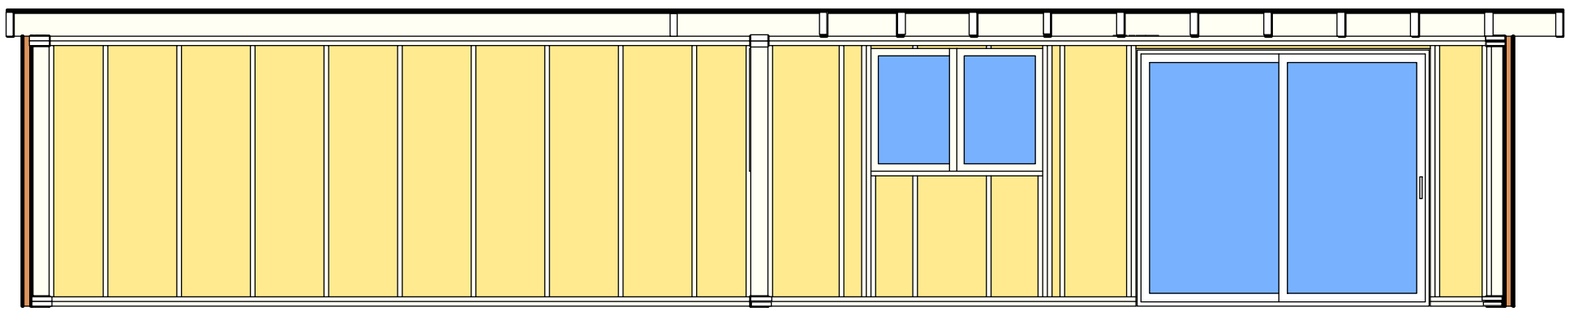

Sections B-B

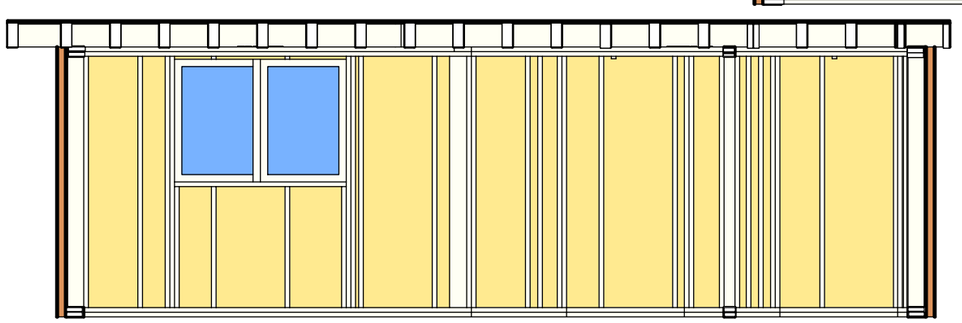

Sections A-A

0 1m 5m

Scale 1:50

CLIENT
Jon Tanner
126 Fort Road
Shoreham by Sea
BN43 5HL

ISSUE
02/11/2023
RE-ISSUE
MM.DD.YY

PROJECT NO.
23065
PROJECT
Garden Building

DRAWN BY
Daniel Gates
DESCRIPTION
Elevations and Sections

a

03