


LOCATION PLAN 1:1250

Scale 1:1250

0 10 20 40 60 80 100m





BLOCK PLAN 1:500

Scale 1:500


0 5 10m 20m

NOTE;
THIS DRAWING TO BE READ IN CONJUNCTION WITH PREVIOUS APPROVED APPLICATION NOS; AWDM / 0970 /014 & AWDM / 0071 / 15.
Application states on Materials item 10 - walls to dormers tile hung.

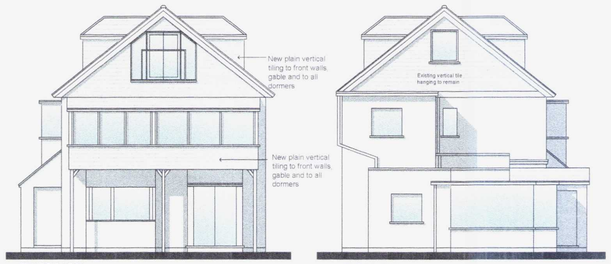


FRONT ELEVATION AS PROPOSED

REAR ELEVATION AS PROPOSED

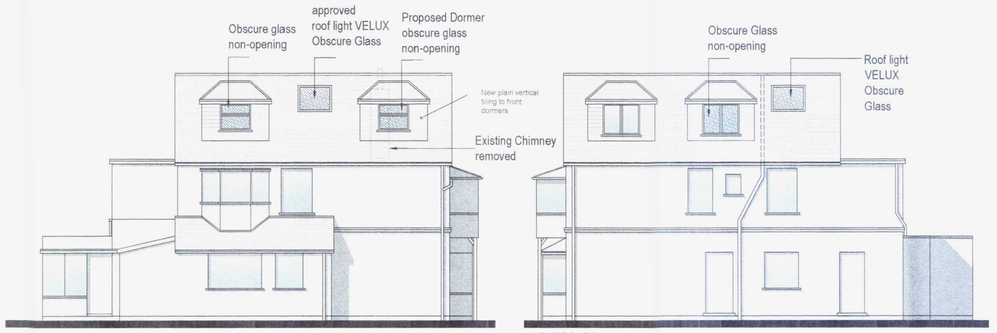



WEST ELEVATION AS PROPOSED


EAST ELEVATION AS PROPOSED

REVISIONS:
REV: DATE: REVISION: BY: RVW


ADUR & WORTHING
PLANNING SERVICES
AWDM/ 0324/15
DATE VALID 13 MAR 2015

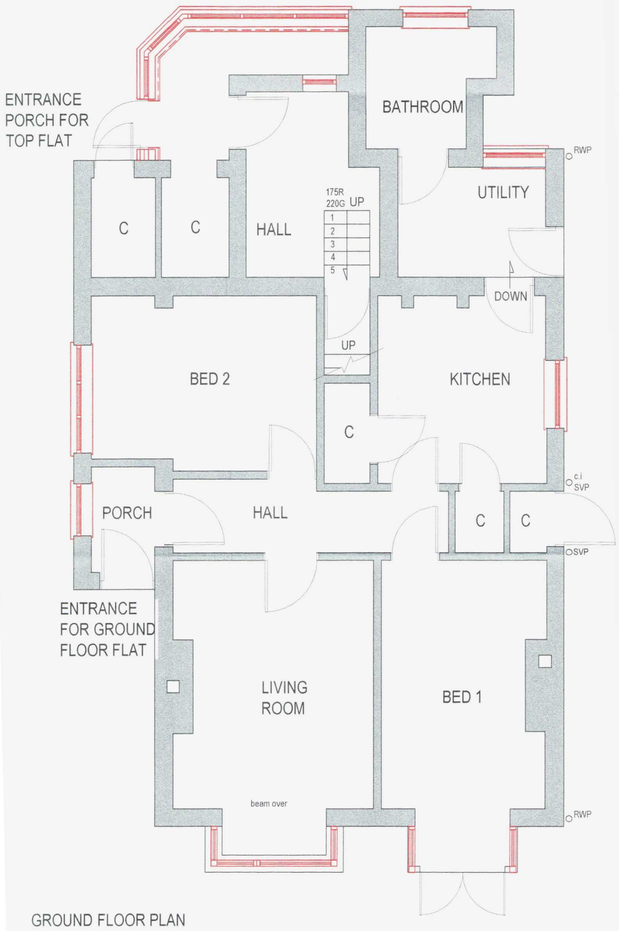



GROUND FLOOR PLAN
AS EXISTING (APPROVED PLANNING)

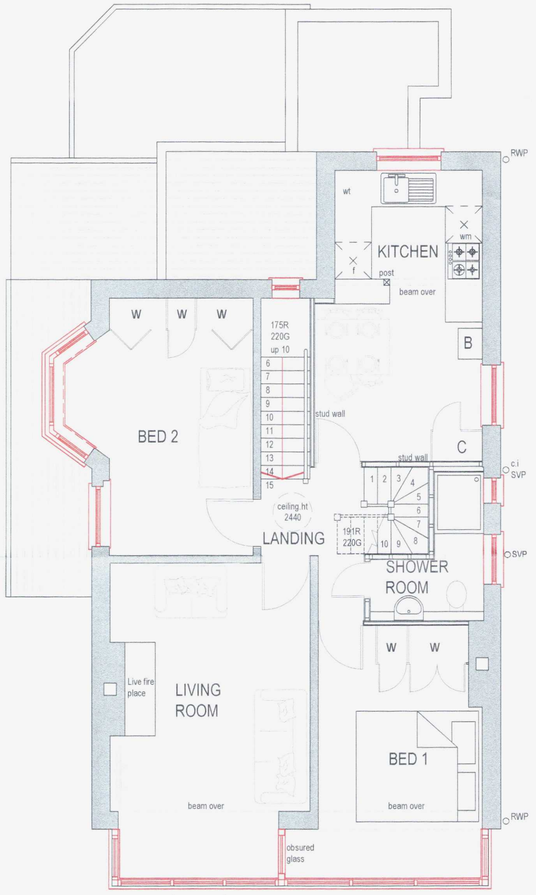


FIRST FLOOR PLAN
AS EXISTING (APPROVED PLANNING)

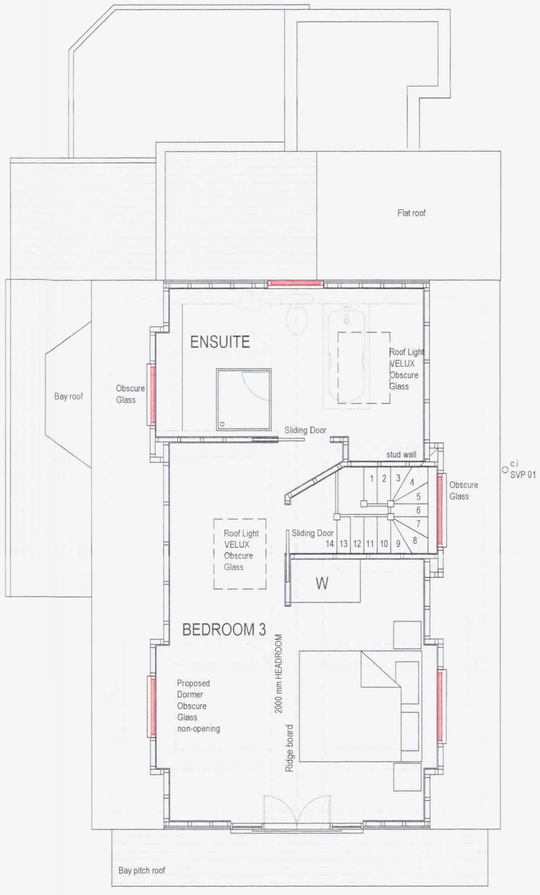


LOFT PLAN
AS EXISTING (APPROVED PLANNING)

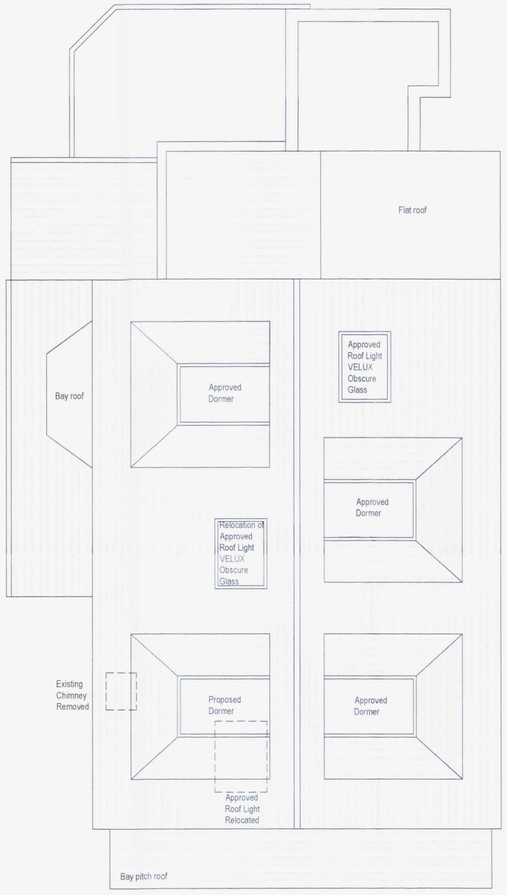


ROOF PLAN
AS EXISTING (APPROVED PLANNING)

Scale 1:50
0 0.5 1m 2m

Scale 1:100
0 1 5m

AGORA
CHARTERED ARCHITECTS

Victoria House
125 Queen's Road
Brighton BN1 3WB
United Kingdom

t +44 (0)1273 711 000
f +44 (0)1273 732 031
e info@agoraca.com
w www.agoraca.com

CLIENT
GILL RAIMONDO

PROJECT
191A BRIGHTON ROAD, LANCING
PROPOSED WEATHERBOARD CLADDING TO DORMERS & FRONT UPPER HALF OF FRONT ELEVATION

TITLE
APPROVED
ELEVATIONS AND PLANS (EXISTING) IN PLANNING APPLICATION

STATUS
PLANNING

DATE
05.03.2015

SCALE @ A1
1:50,100,500,1250

DRAWN BY
AP

REVIEWED BY
AP

DRAWING NUMBER
1699 PL 01

CTB file: LTscale:
XREFS:

© This drawing is the sole copyright of AGORA CHARTERED ARCHITECTS LLP.
Any discrepancies between this drawing & other information shall be reported to the Architect.

MODIFICATIONS