

REVISIONS:

REV:	DATE:	REVISION:	BY:
A	10.03.15	Item 6 Vertical plain hanging tiles to front elevation wall (first floor) and to all 4no dormers changed to Marley Eternit weatherboard cladding composite boards. Instructed by client	AP


ADUR & WORTHING PLANNING SERVICE
PLAN 0324/15 AWDM 3 MAR 2015
DATE VALID 13 MAR 2015

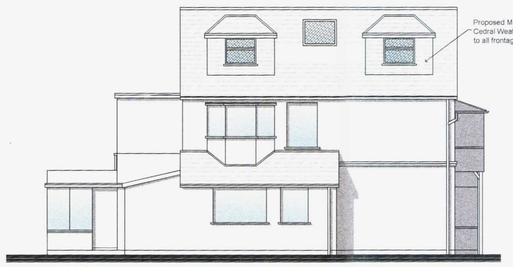

WEST ELEVATION
AS PROPOSED

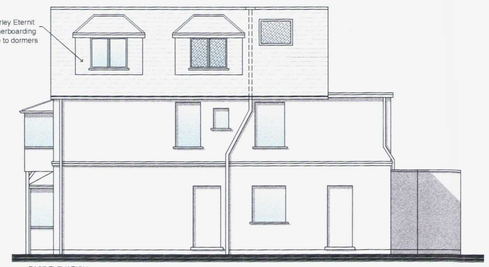

EAST ELEVATION
AS PROPOSED

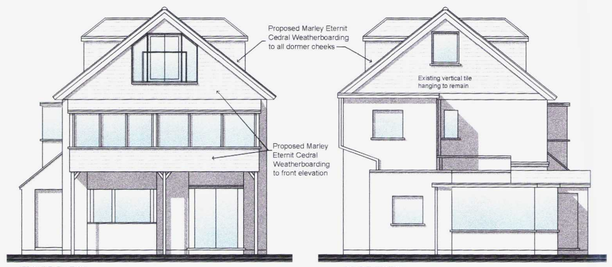

FRONT ELEVATION
AS PROPOSED

REAR ELEVATION
AS PROPOSED



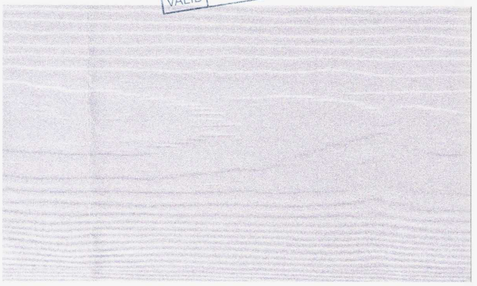


IMAGE OF MARLEY ETERNIT - COLOUR FINISH: C05 GREY,
CEDRAL WEATHERBOARD CLADDING
web site; www.marleyeternit.co.uk




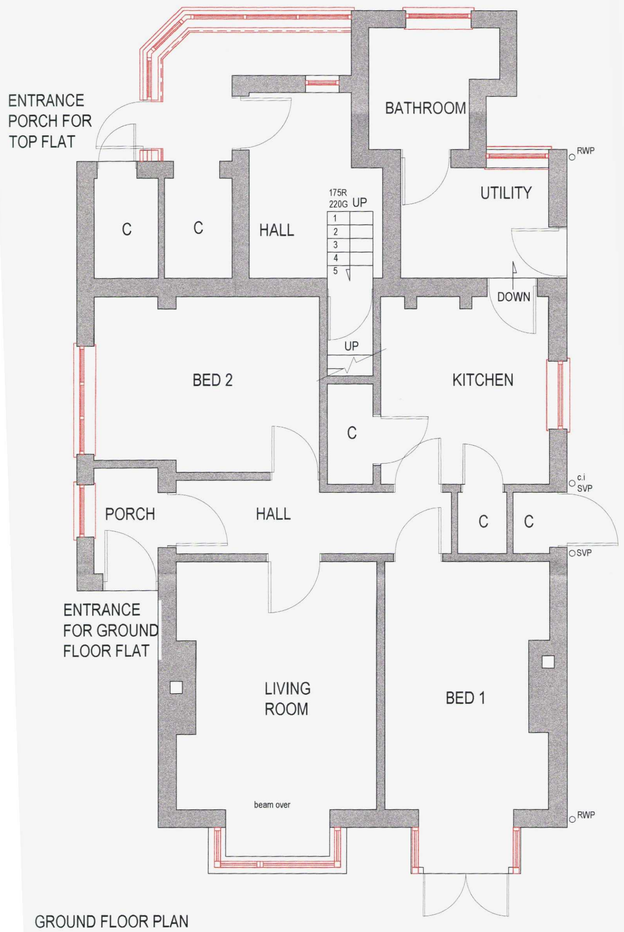


GROUND FLOOR PLAN
AS EXISTING

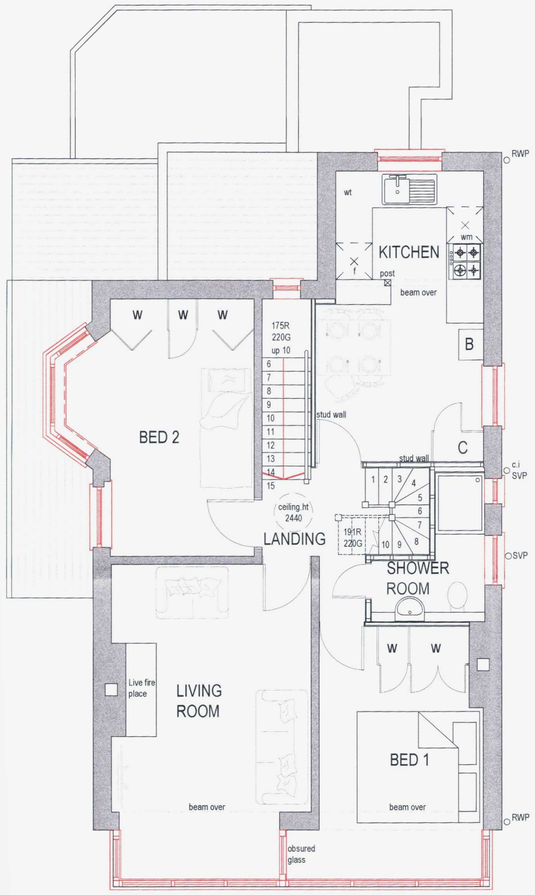

FIRST FLOOR PLAN
AS EXISTING (PLANNING APPROVED)

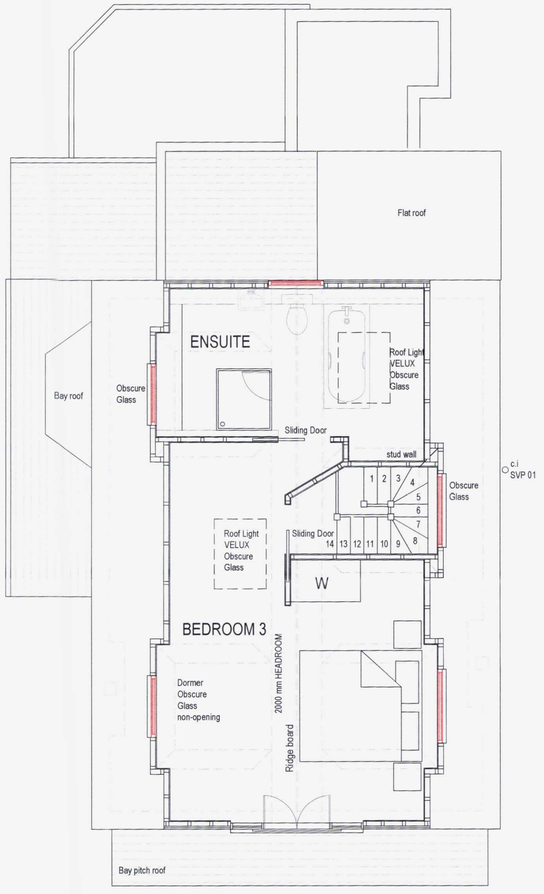

LOFT PLAN
AS EXISTING (PLANNING APPROVED)

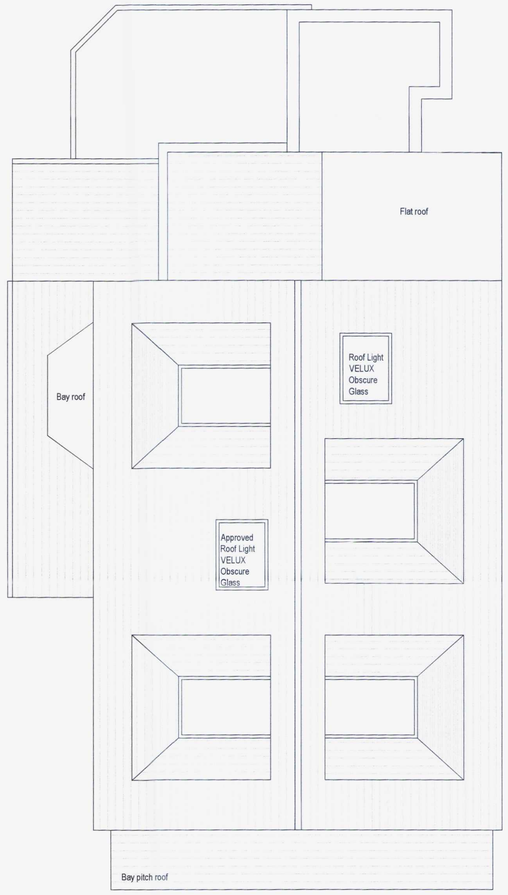

ROOF PLAN
AS EXISTING (PLANNING APPROVED)

Scale 1:50
0 0.5 1m 2m

Scale 1:100
0 1 5m

AGORA
CHARTERED ARCHITECTS

Victoria House
125 Queen's Road
Brighton BN1 3WB
United Kingdom
t +44 (0)1273 711 000
f +44 (0)1273 732 031
e info@agoraca.com
w www.agoraca.com

CLIENT
GILL RAIMONDO

PROJECT
191A BRIGHTON ROAD, LANCING
PROPOSED WEATHERBOARDING CLADDING TO DORMERS & FRONT UPPER HALF OF FRONT ELEVATION

TITLE
PROPOSED
ELEVATIONS AND PLANS
Image colour sample

STATUS
PLANNING

DATE
05.03.2015

SCALE @ A1
1:50 1:100

DRAWN BY
AP

REVIEWED BY
AP

DRAWING NUMBER
1699 PL 02 A

CTB file:
LTscale:
XREF'S:

© This drawing is the sole copyright of AGORA CHARTERED ARCHITECTS LLP.
Any discrepancies between this drawing