

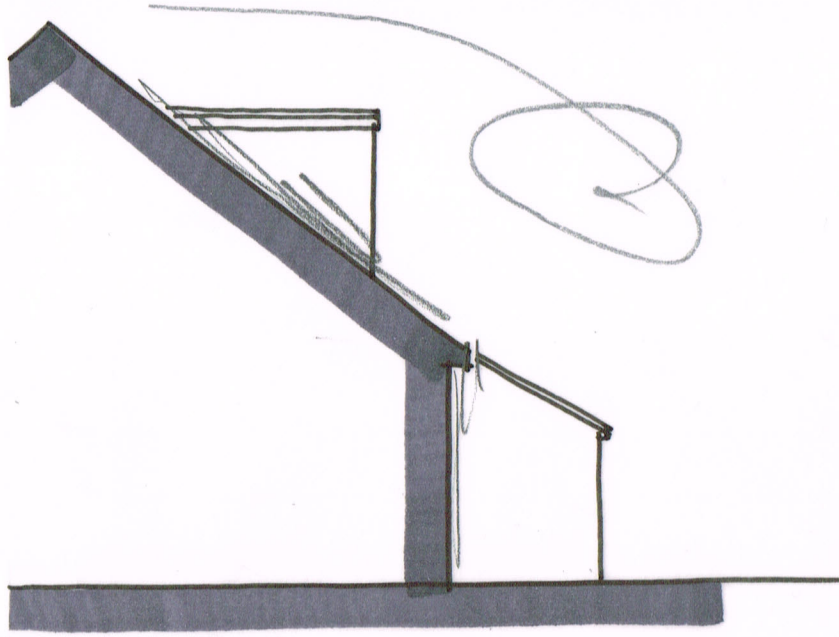



SIDE (N/W)

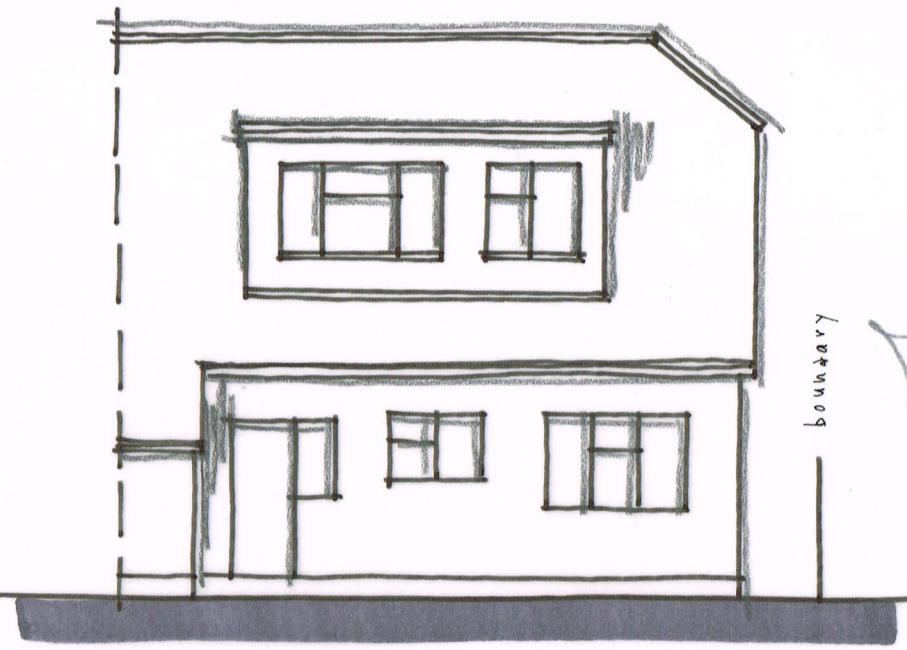



REAR (S/W)

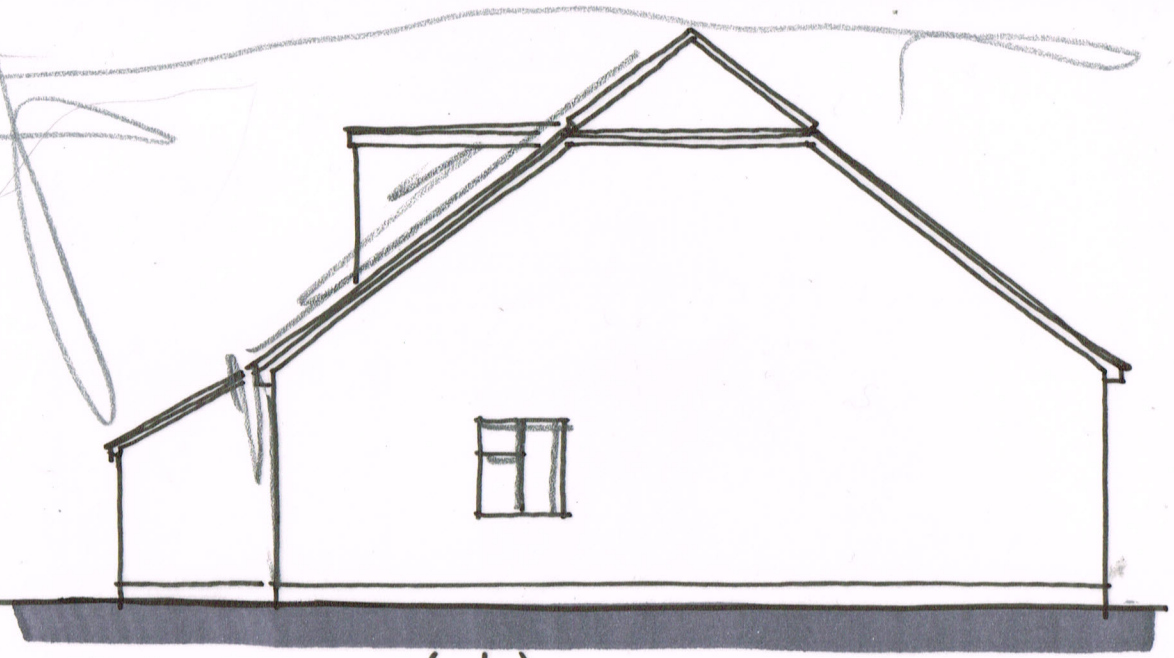


SIDE (S/E) ELEVATION 1:100 @ A3

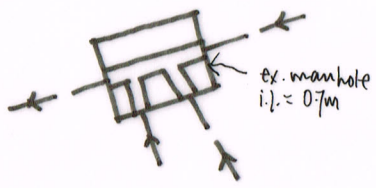

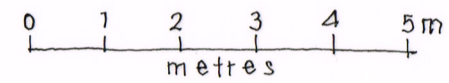

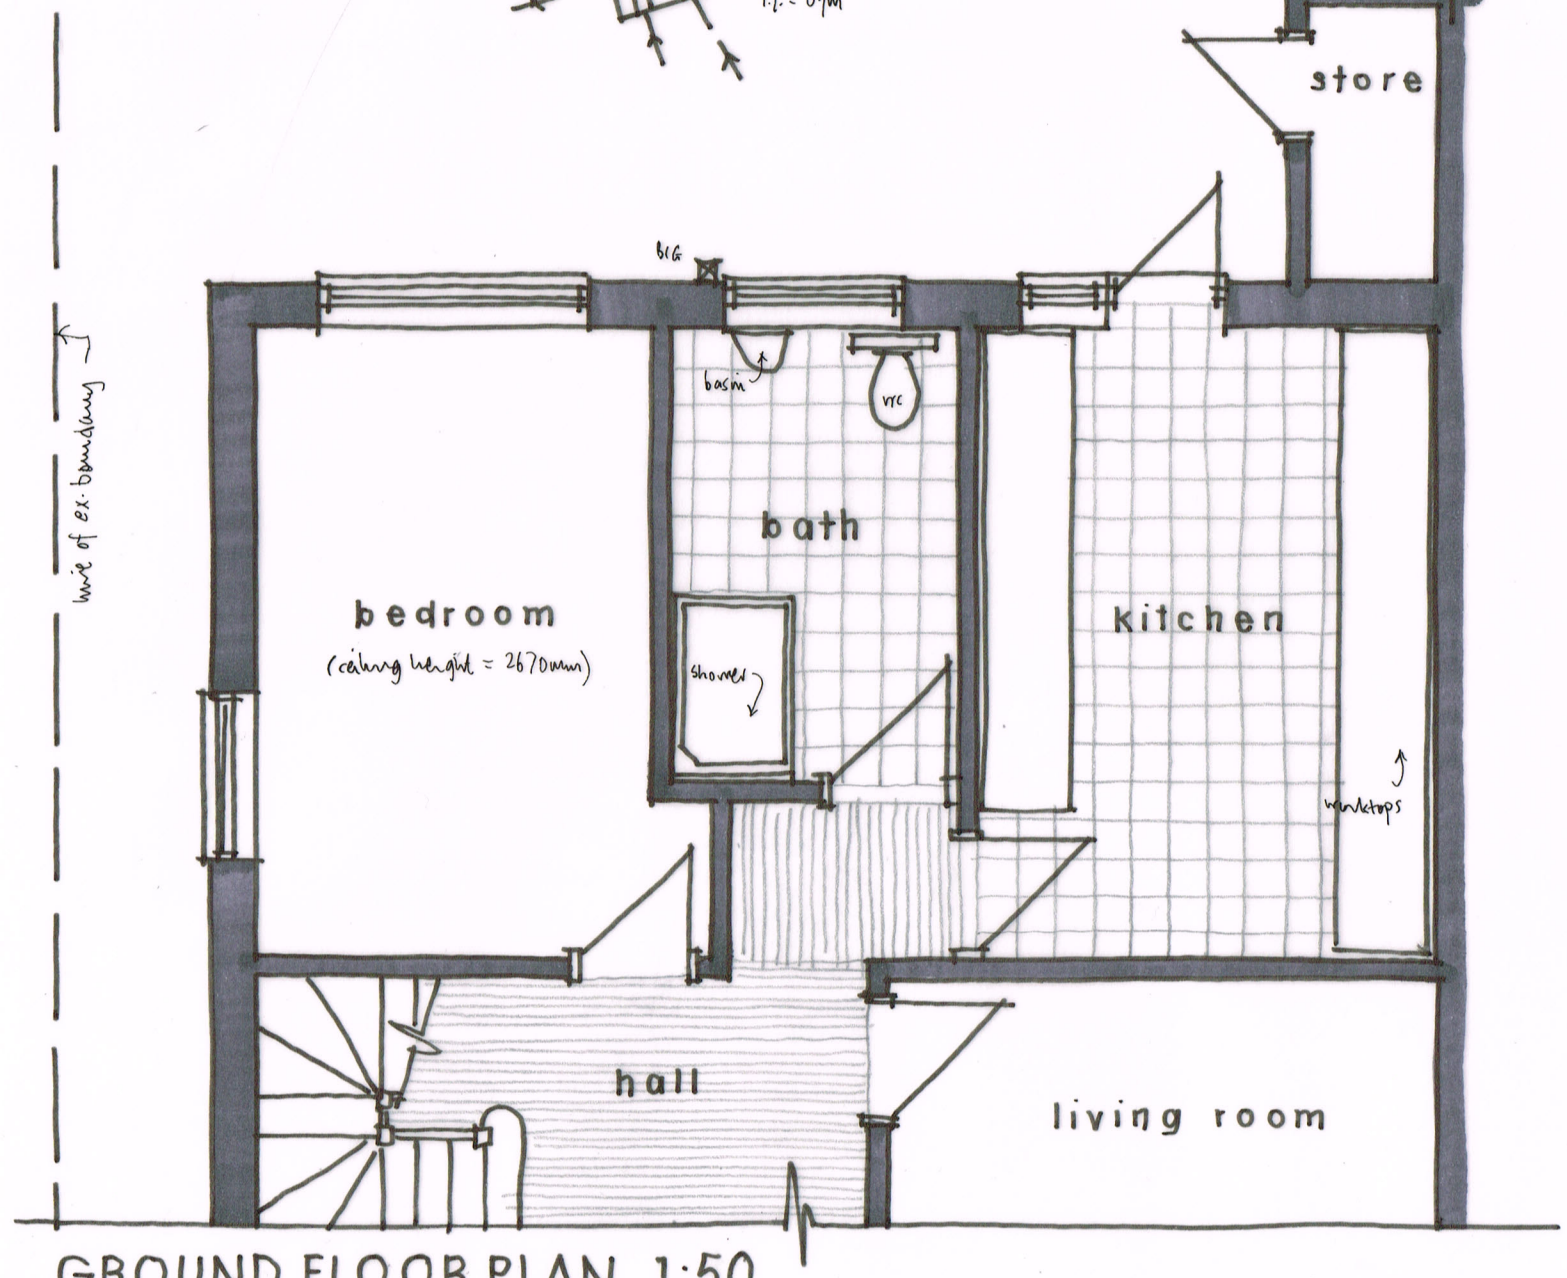

GROUND FLOOR PLAN 1:50

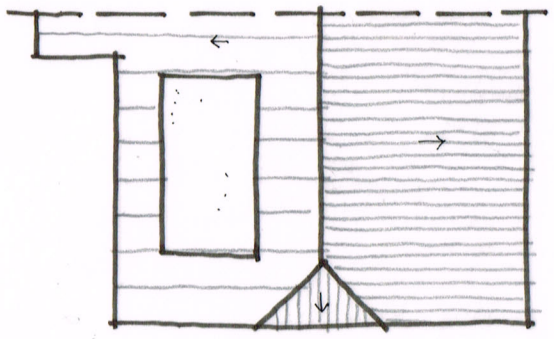

ROOF PLAN 1:200

Wayne Gander MCIAT
Architectural Technologist
98 Durrington Lane
Worthing
West Sussex BN13 2RQ
Tel. 01903 694817

6 PENSTONE PARK, LANCING
Existing details 01

Feb 2015