
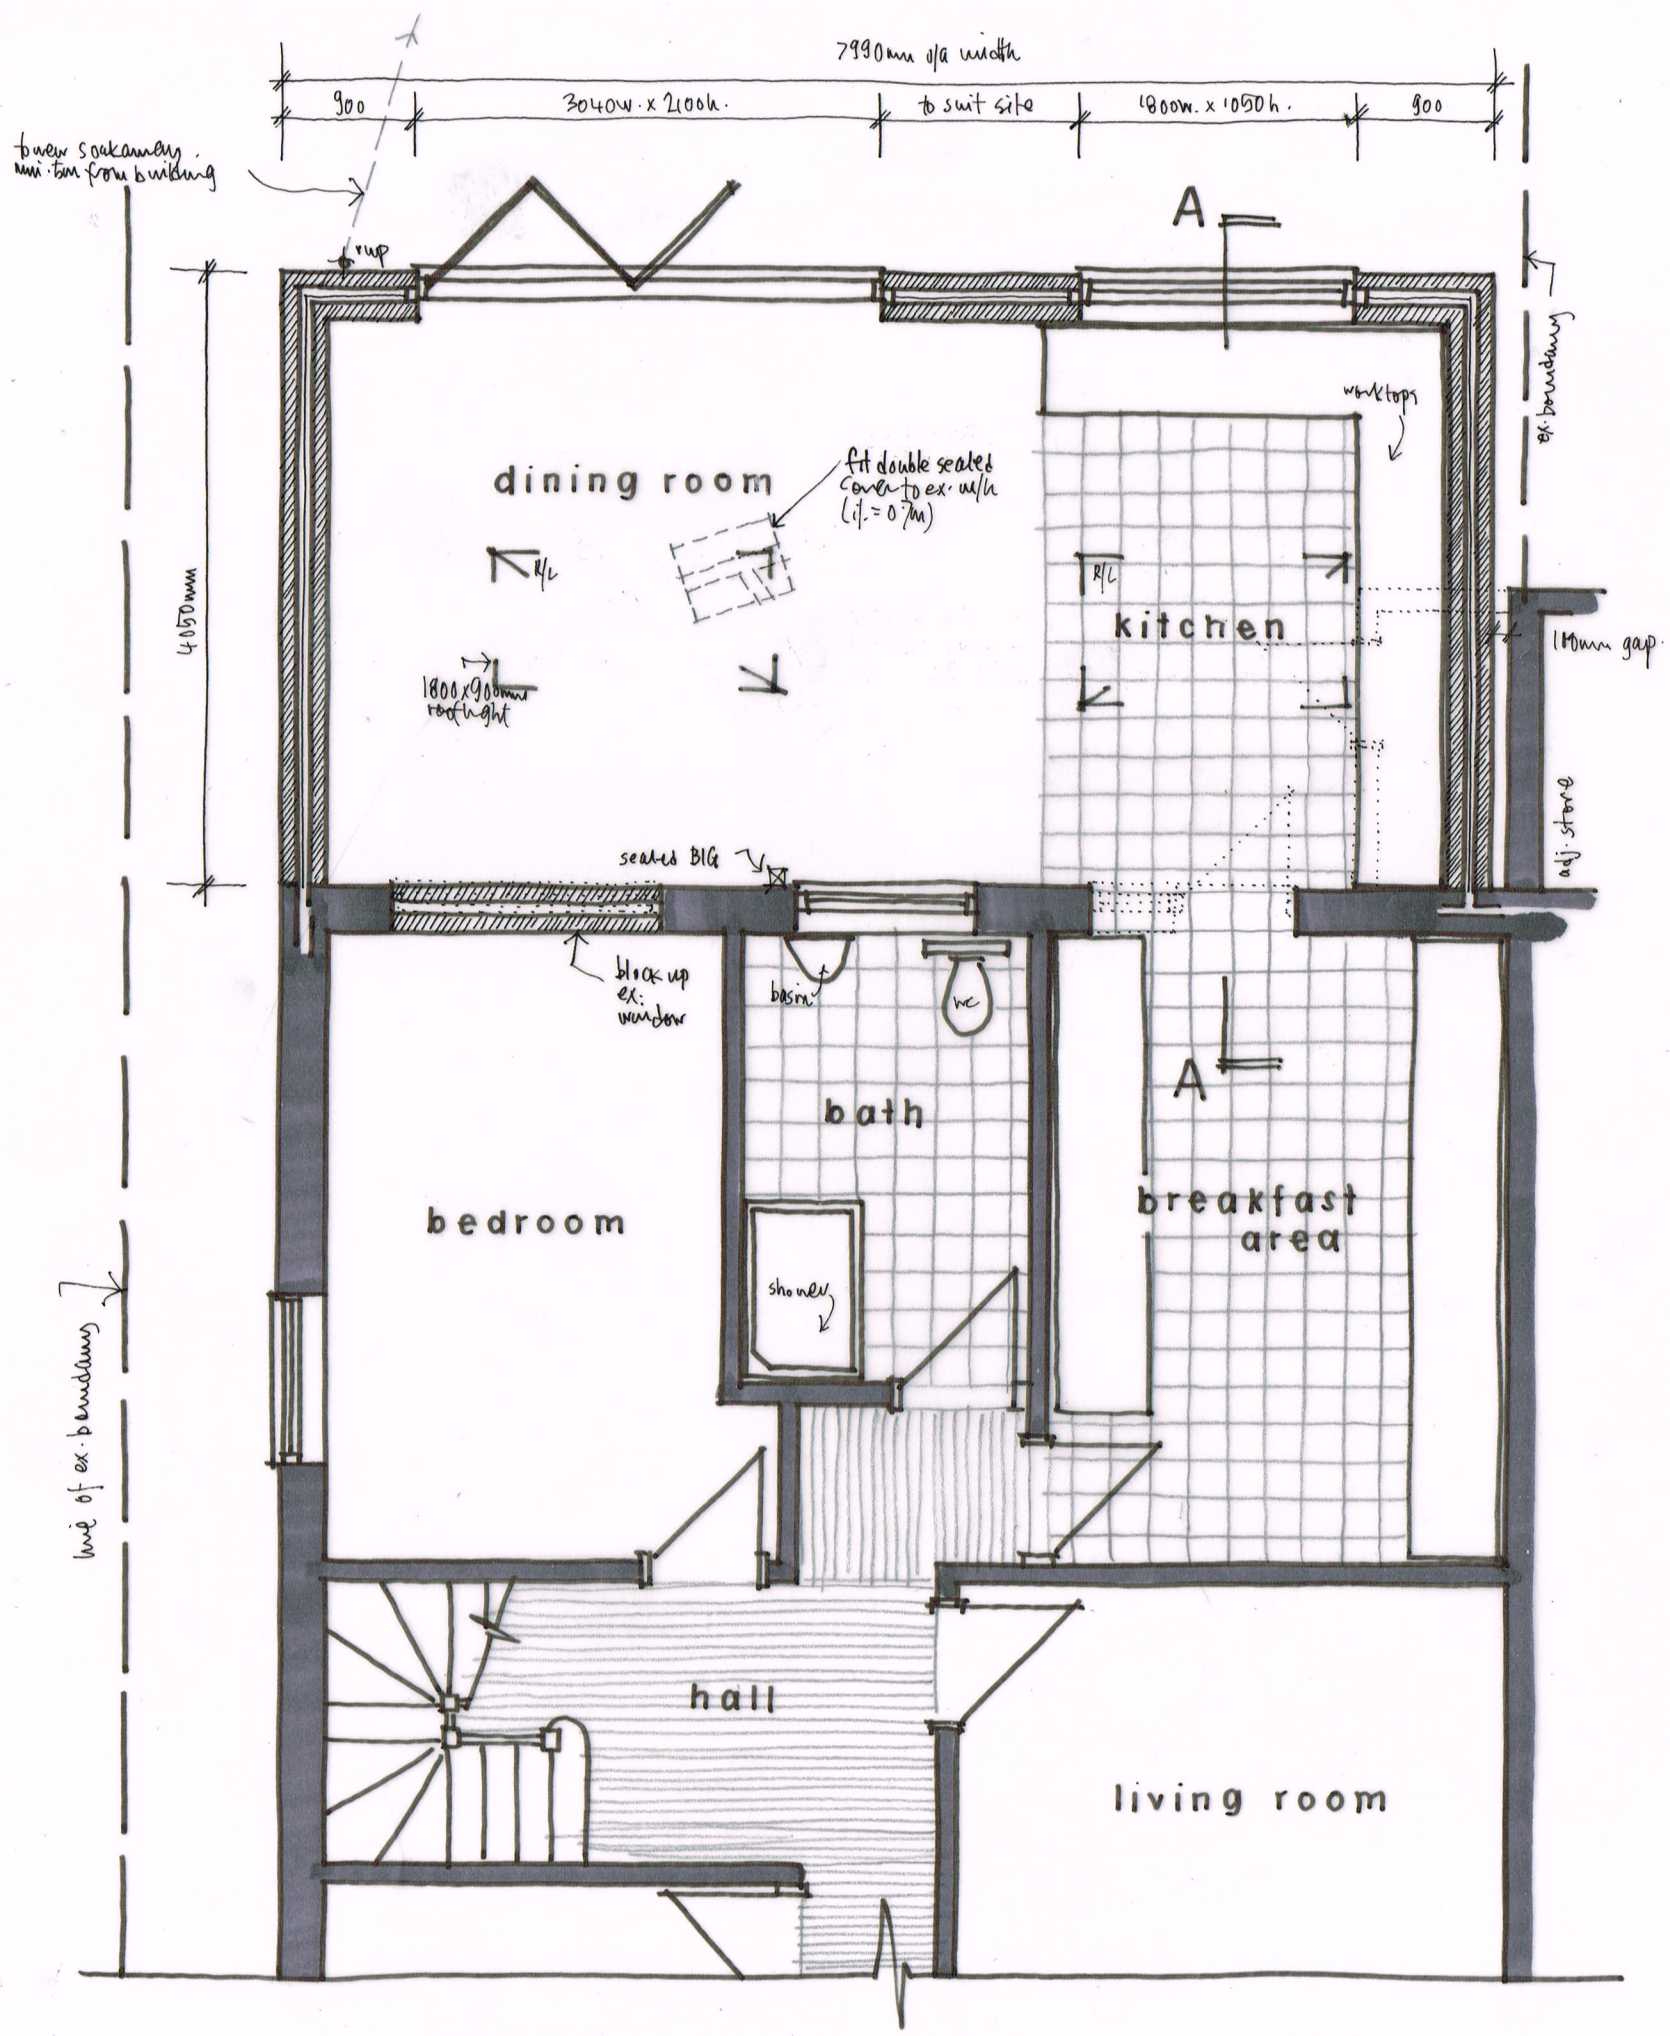


GROUND FLOOR PLAN 1:50 @ A3

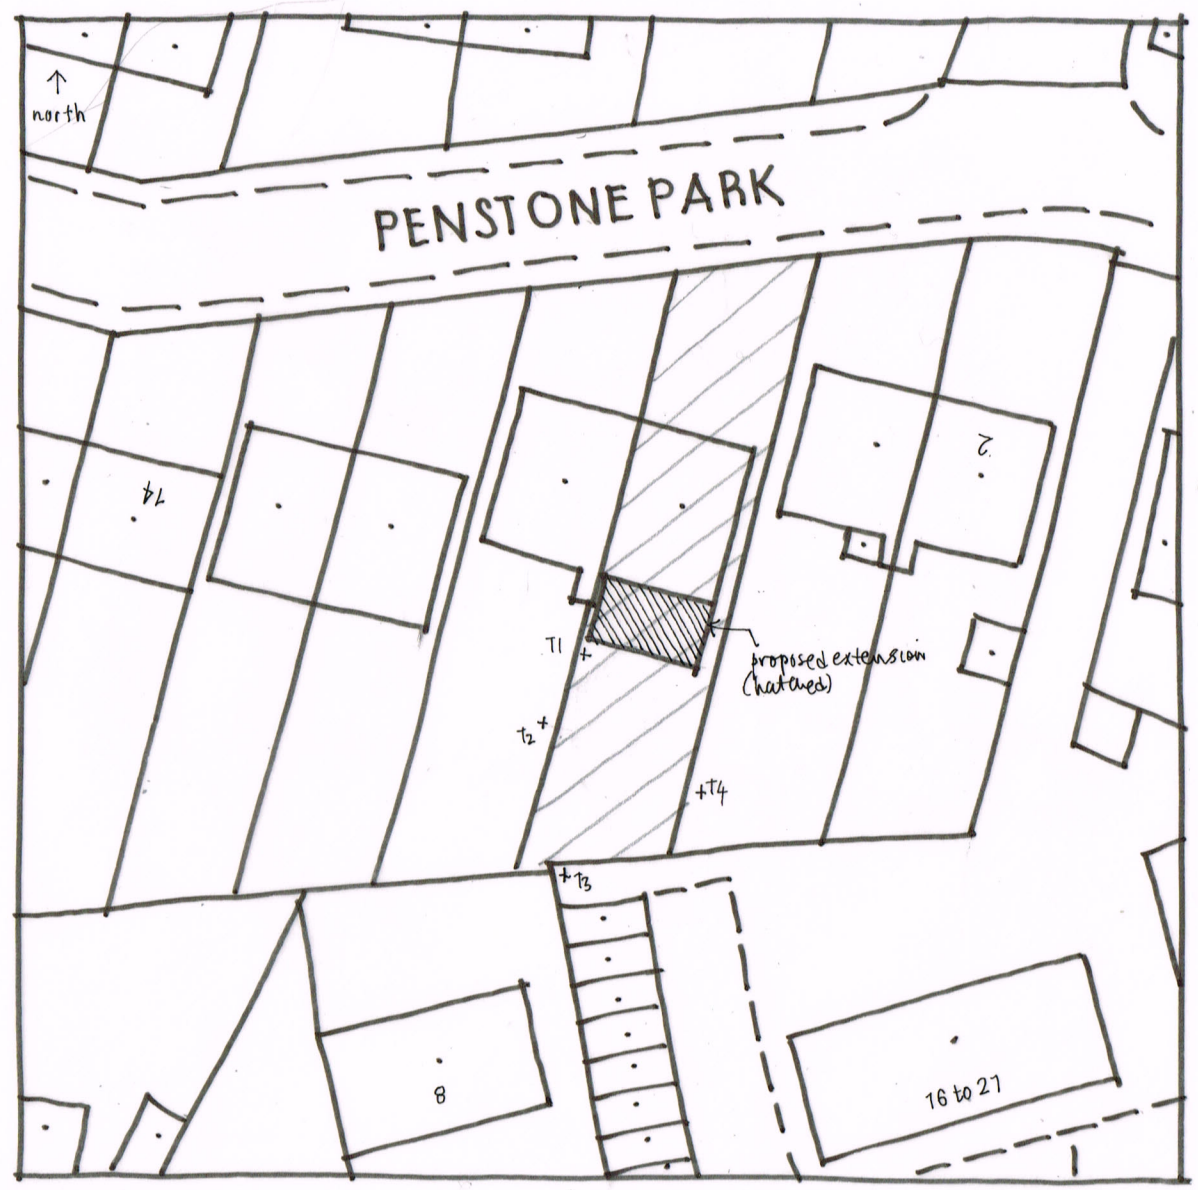

TREE SCHEDULE

T1 - Holly - 1m from extension
T2 - Bay/laurel - 7m " "
T3 - Unknown - 16m " "
T4 - Beech - 9m " "

SITE PLAN 1:500

0 5 10 15 20 25 m
metres

Wayne Gander MCIAT
Architectural Technologist
98 Durrington Lane
Worthing
West Sussex BN13 2RQ
Tel. 01903 694817

Revisions A - kitchen, rooflights + drainage amended 6/3/15

6 PENSTONE PARK, LANCING

Proposals 02 A

Feb 2015