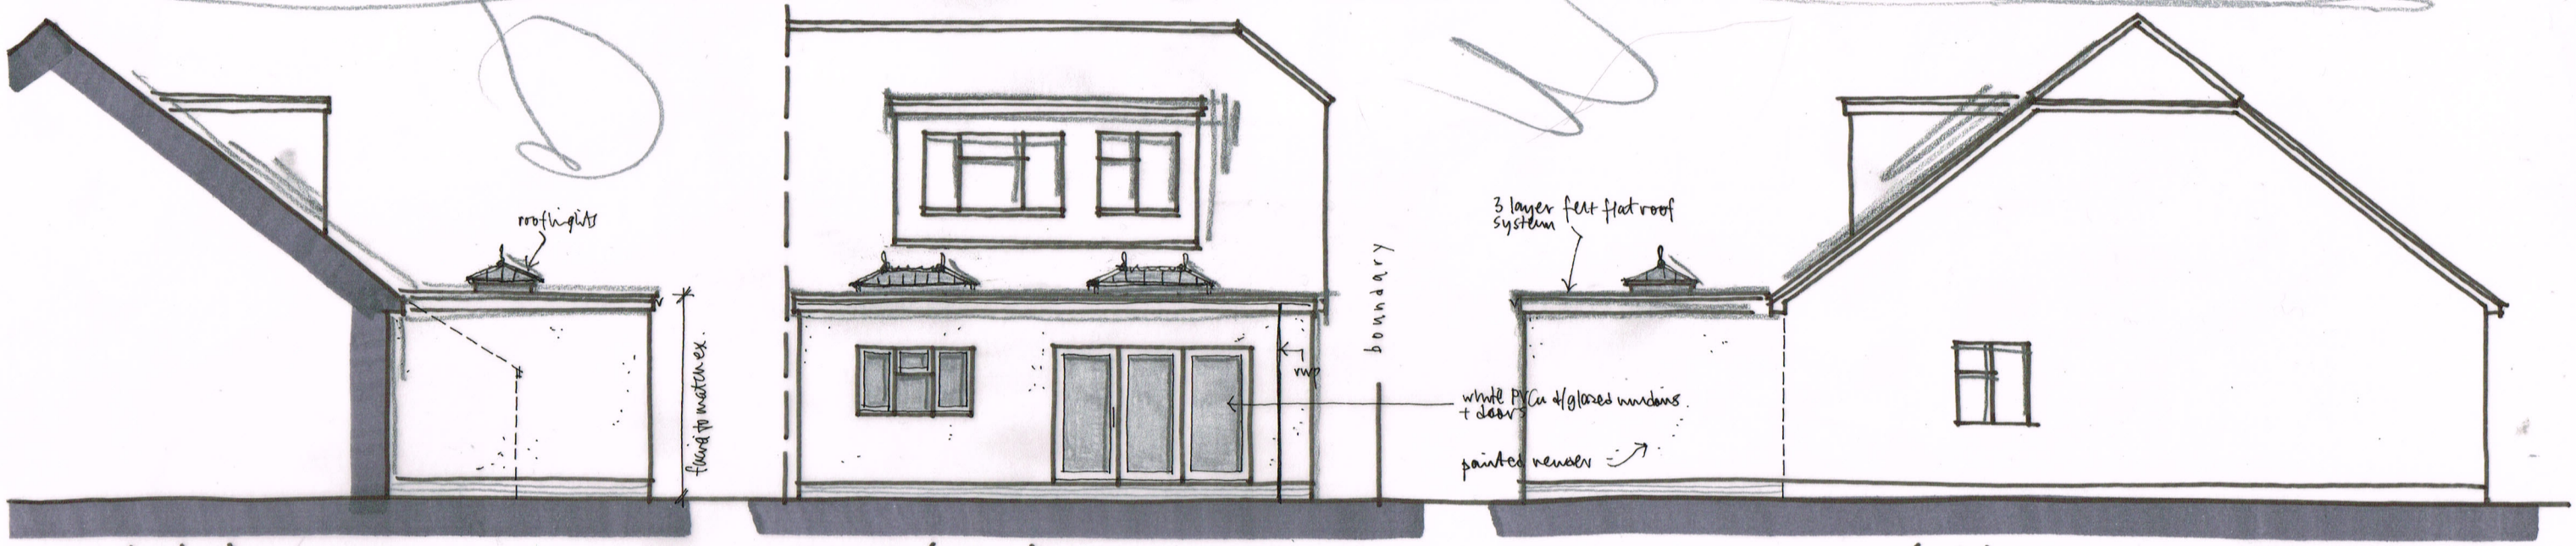



SIDE (N/W)

REAR (S/W)

SIDE (S/E) ELEVATION 1:100 @ A3


0 1 2 3 4 5m
metres

Note - all materials to be of similar appearance to the existing property

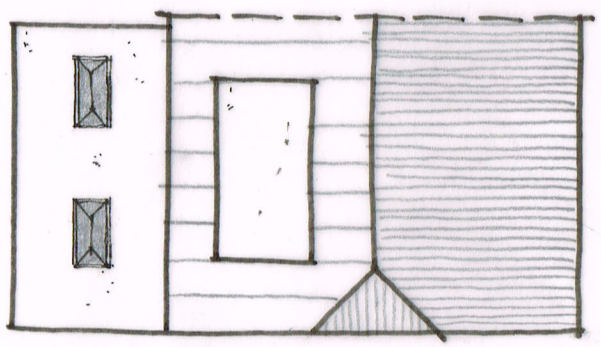

ROOF PLAN 1:200

Wayne Gander MCIAT
Architectural Technologist
98 Durrington Lane
Worthing
West Sussex BN13 2RQ
Tel. 01903 694817

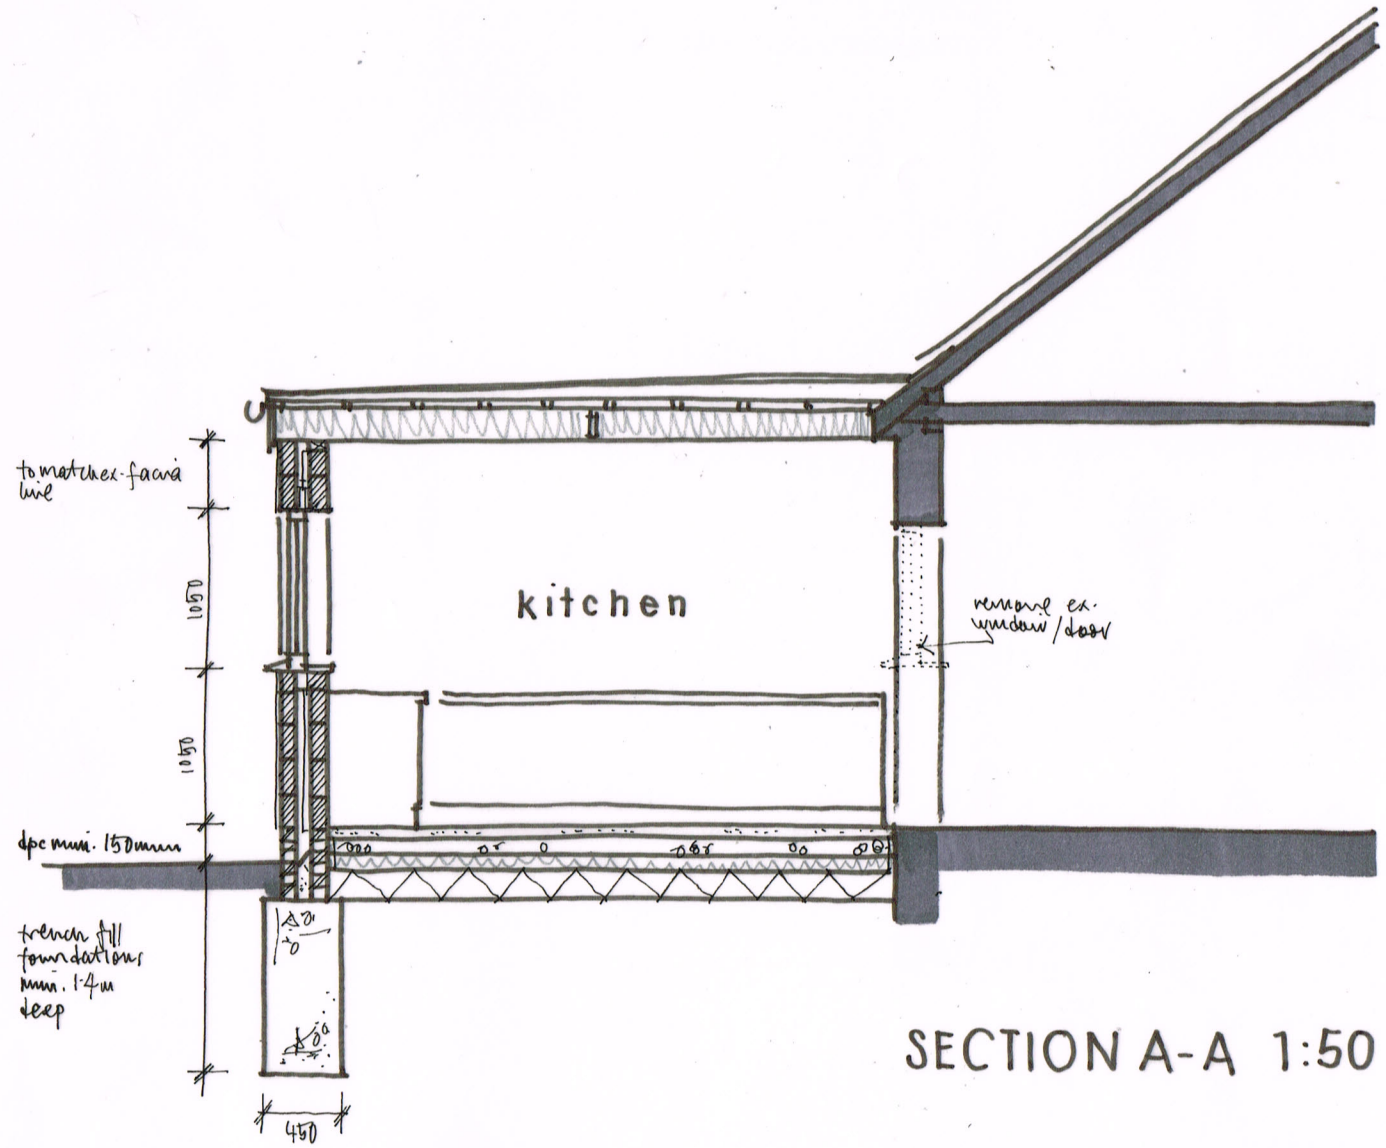

SECTION A-A 1:50

Revisions A - roof lights amended 6/3/15

6 PENSTONE PARK, LANCING
Proposals 03 A

Feb 2015