T.P. OFFICE COPY

CDM 2007 Health & Safety Information:

This information relates only to 'Significant Hazards' identified on this drawing and is to be read in conjunction with the Designer's Risk Assessment Register.

BOROUGH OF WORTHING
DEPOSITED 25·6·09
TP REF. No.
WB/ 09 / 0481 / FULL

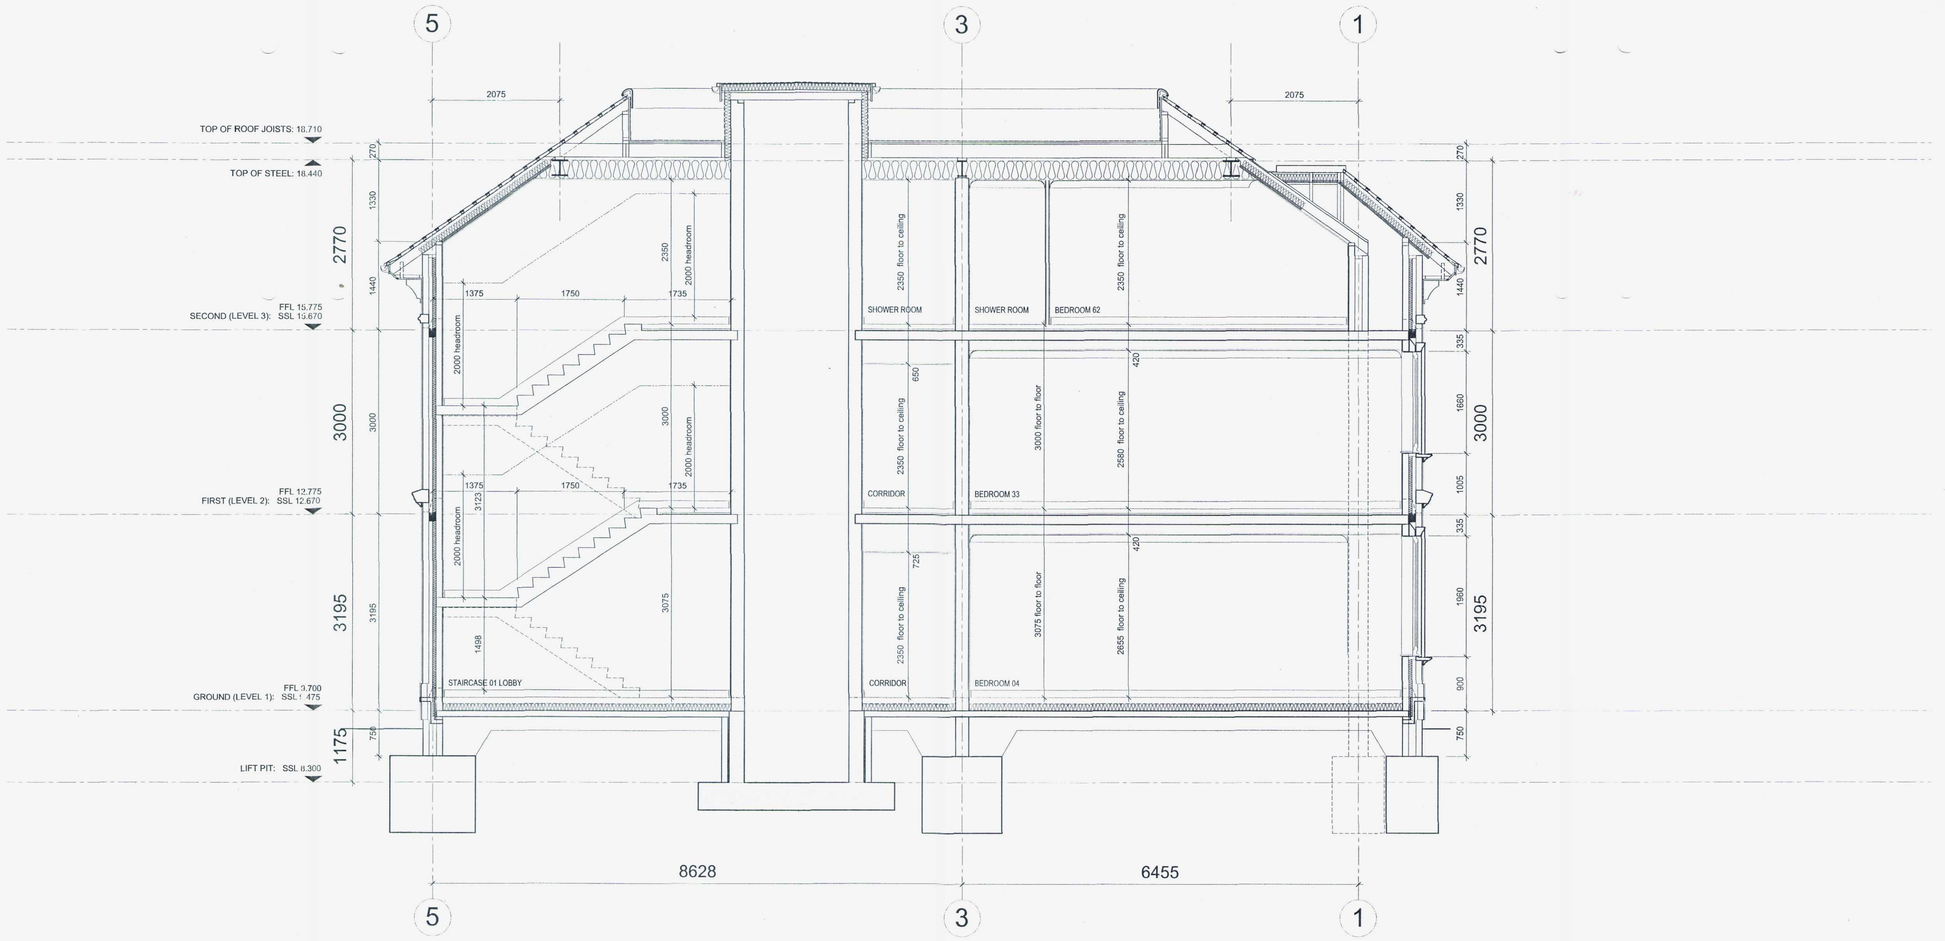

SECTION H-H

SCALE 1:50

C1 09.06.04 Window & string course levels raised 150mm to LPA Comments. cb
P1 09.04.07 Preliminary Issue. cb

REVISIONS drawn

client
Hilife Construction Company Limited

project
42 Shelley Road
Worthing

drawing
Construction Drawings
Section H-H

MICHAEL COOK ASSOCIATES
Brooklyn Chambers
11 Goring Road
Worthing
West Sussex BN12 4AP
Tel: 01903 248777
Fax: 01903 248666
E-Mail: office@michaelcookassociates.co.uk

scale	drawing no	revision
1:50	5224/L(20)206	C1
date 09.03.16		
drawn cb		
plot checked	CAD File Name: 5224-WD-Sections.dwg	xrefs:

FOR CONSTRUCTION

No dimensions to be scaled from drawing.
The contractor should check all dimensions on site.
It is the contractors responsibility to ensure compliance with Building Regulations.