T.P. OFFICE COPY

NOTE: DORMER TYPE A UTILISES SEVERAL WINDOW WIDTHS. TO BE READ IN CONJUCTION WITH DRAWINGS 5224-L(20)021, L(20)023 & S(31)001.

CDM 2007 Health & Safety Information:
This information relates only to 'Significant Hazards' identified on this drawing and is to be read in conjunction with the Designer's Risk Assessment Register.

BOROUGH OF WORTHING
DEPOSITED 16.9.09
TP REF. No.
WB/ 09 / 0481 / FULL

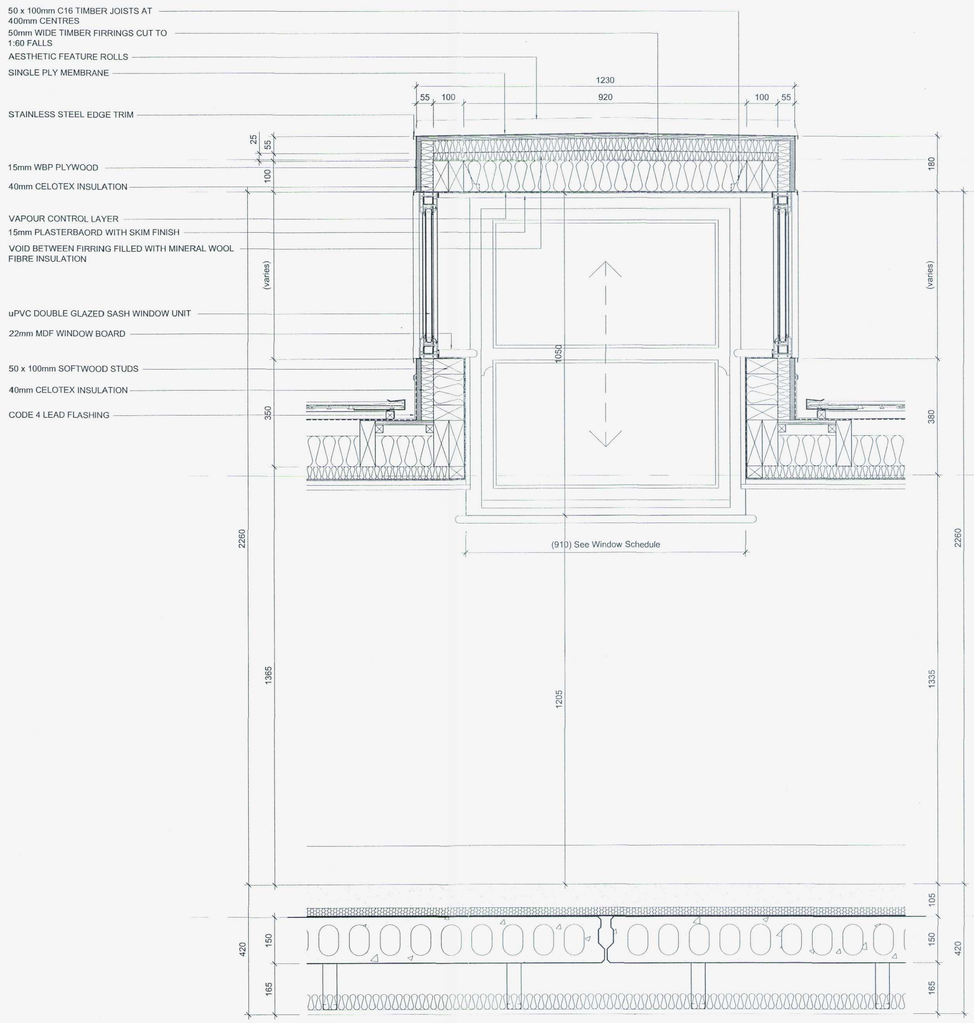

DORMER TYPE A
SECTION A-A
SCALE 1:10

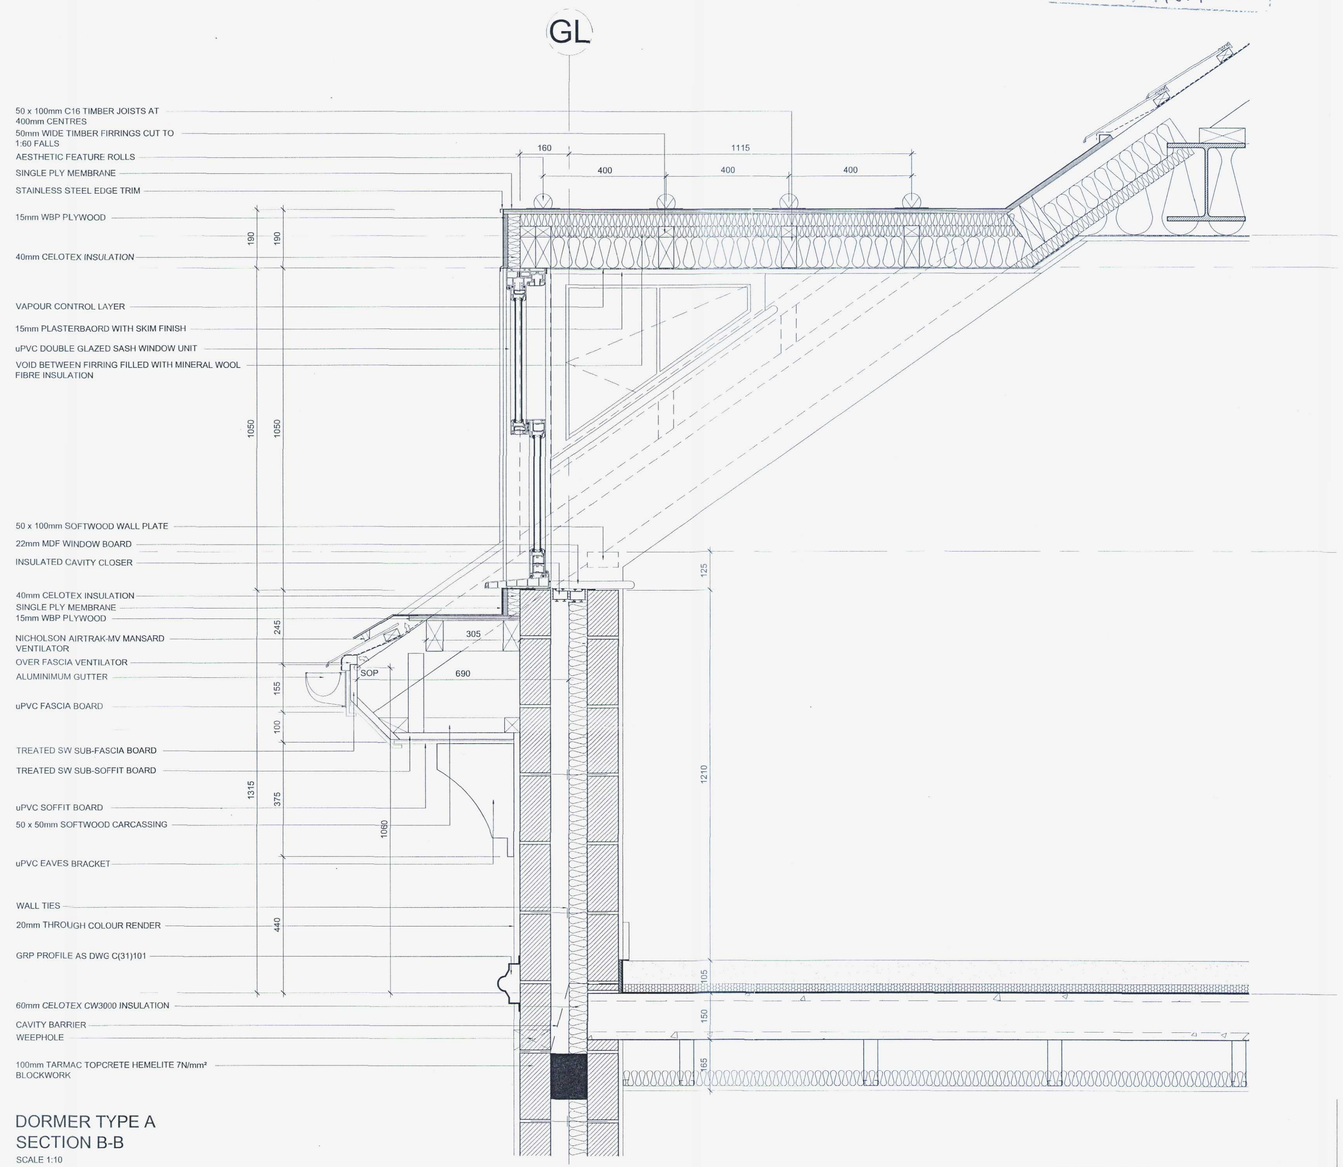

DORMER TYPE A
SECTION B-B
SCALE 1:10

P2 09.09.11 Updated to LPA comments. cb
P1 09.02.09 Preliminary Issue cb
REVISIONS drawn

client
Hilife Construction Company Limited

project
42 Shelley Road
Worthing

drawing
Construction Drawings
Type A Dormer Detail

MICHAEL COOK ASSOCIATES

Brooklyn Chambers
11 Goring Road
Worthing
West Sussex BN12 4AP
Tel: 01903 248777
Fax: 01903 249666
E-Mail: office@michaelcookassociates.co.uk

scale	drawing no	revision
1:20	5224/A(27)001	P2
date 09.02.09		
drawn cb		
plot checked	CAD File Name: 5224-WO-Details_Dormers.dwg	xrefs:

No dimensions to be scaled from drawing.
The contractor should check all dimensions on site.
It is the contractors responsibility to ensure compliance with Building Regulations.

PRELIMINARY

CAD Plot date: 14/09/2009 - 14:57:34