The property owner is required to serve a party structure notice on the adjoining owner as required by The Party Wall etc Act 1996.

Plan 1 of 3

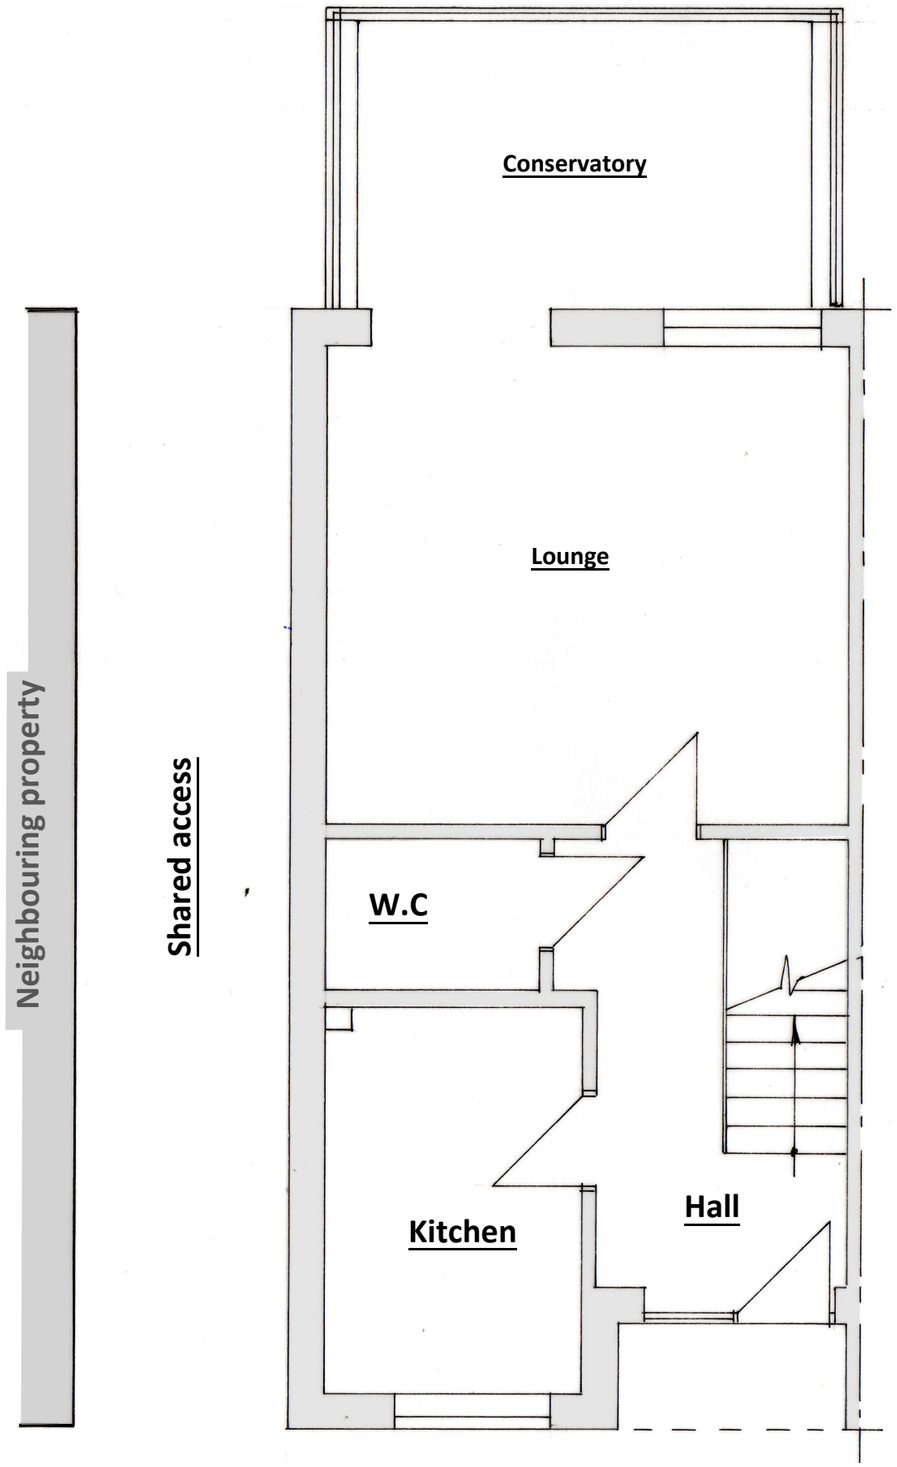

EXISTING GROUND FLOOR PLAN 1:50

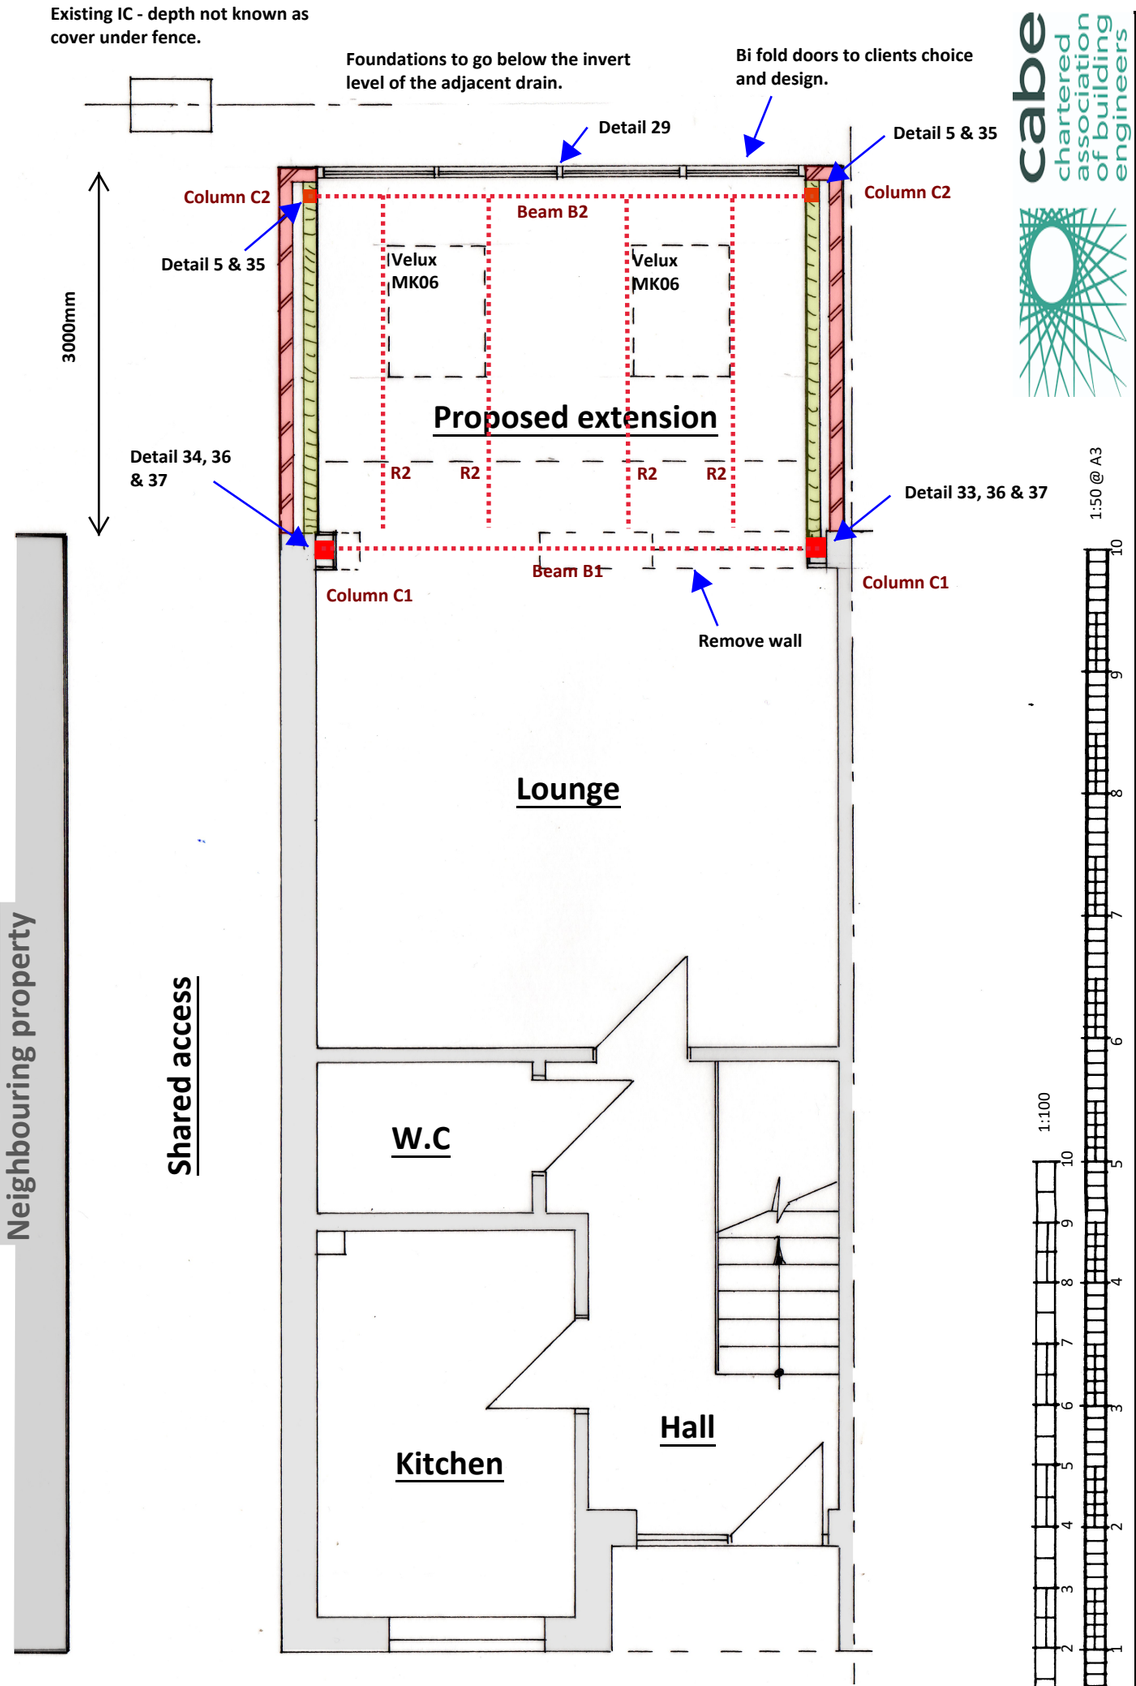

PROPOSED GROUND FLOOR PLAN 1:50

cabe chartered association of building engineers

	A3
CLIENT:	Mr & Mrs Deacon
DATE:	21.10.2022
DRWG No:	BSB/22034/1

Rear extension

DRAWN BY: *Steve Barrett C.Build E, CABE*

1:50 @ A3

1:100

16 Rainbow Square, Shoreham

BSB *Architectural Services Ltd*

stevebsbltd@yahoo.com

07974 715009

cabe chartered association of building engineers