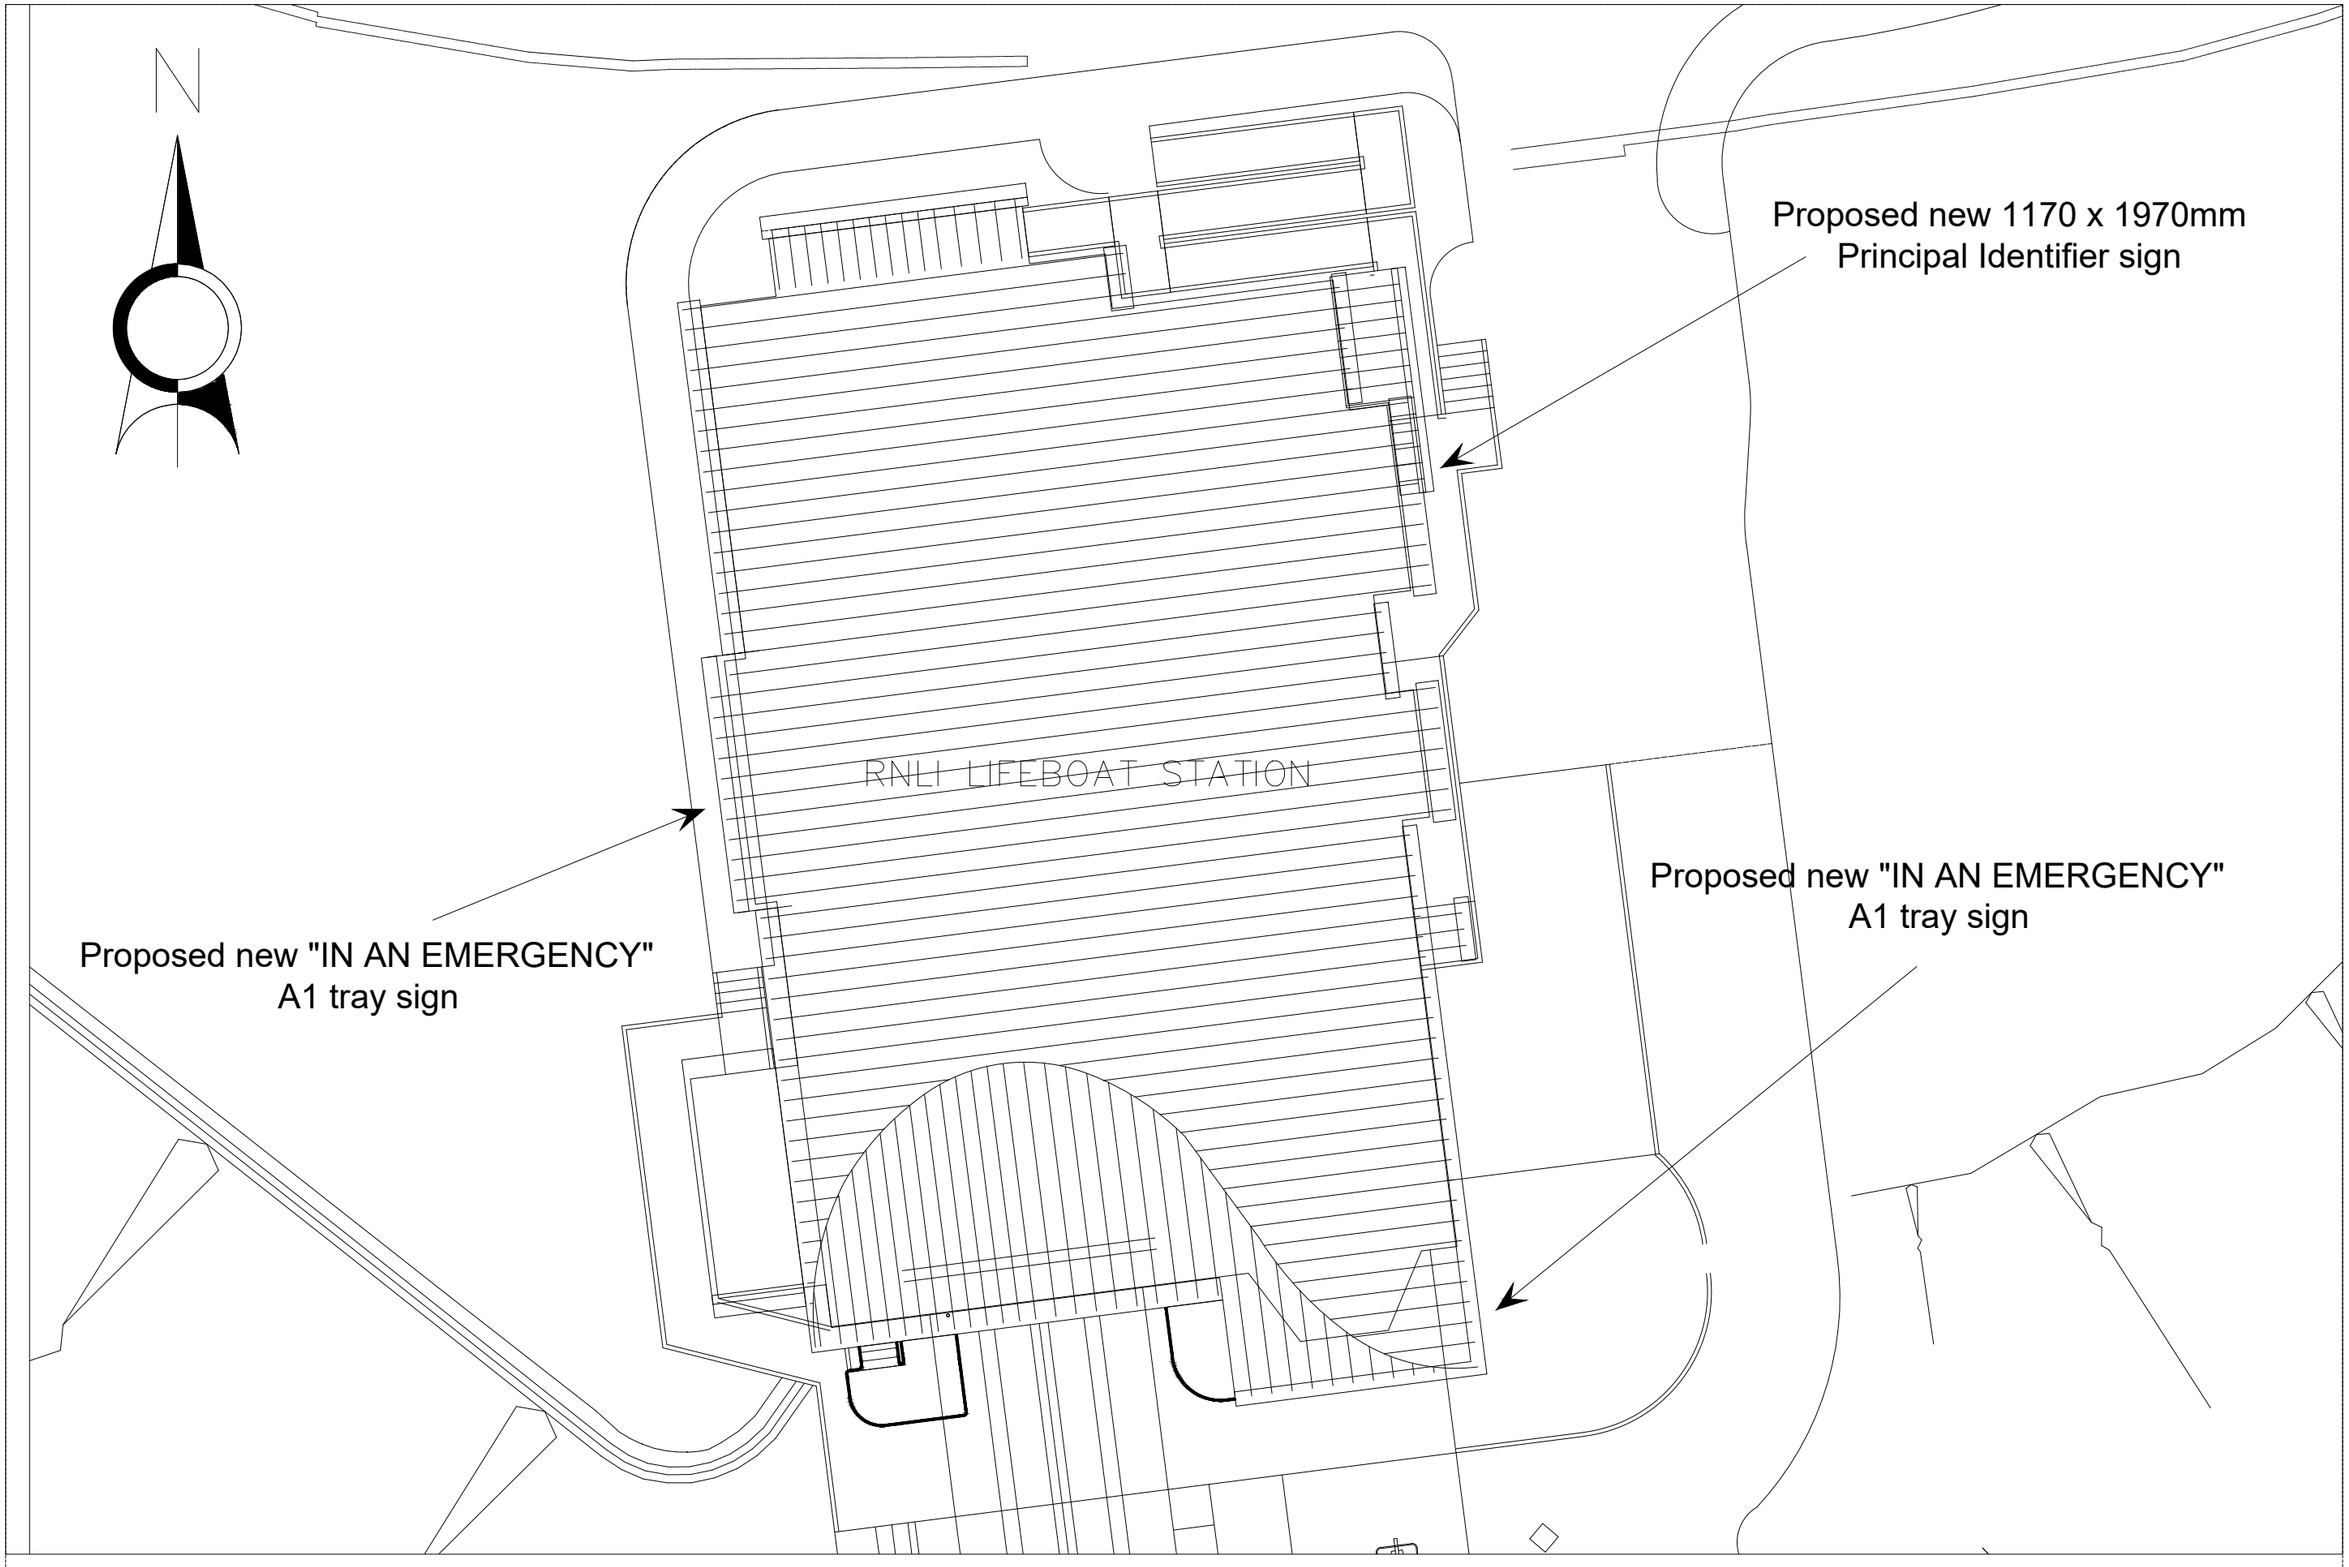

Station: Shoreham Harbour Lifeboat Station	Date: MAR 2022	Drawn By: ALH	Checked:	Scale: A3: 1/150	Rev: 0	ROYAL NATIONAL LIFEBOAT INSTITUTION SOUTH EAST ESTATES WEST QUAY ROAD POOLE DORSET Tel: 07971 990102 Email: andrew_harris2@rnli.org.uk
Title: Plan Showing Positions of Proposed New Signage	Drawing No.: SE 05/018					