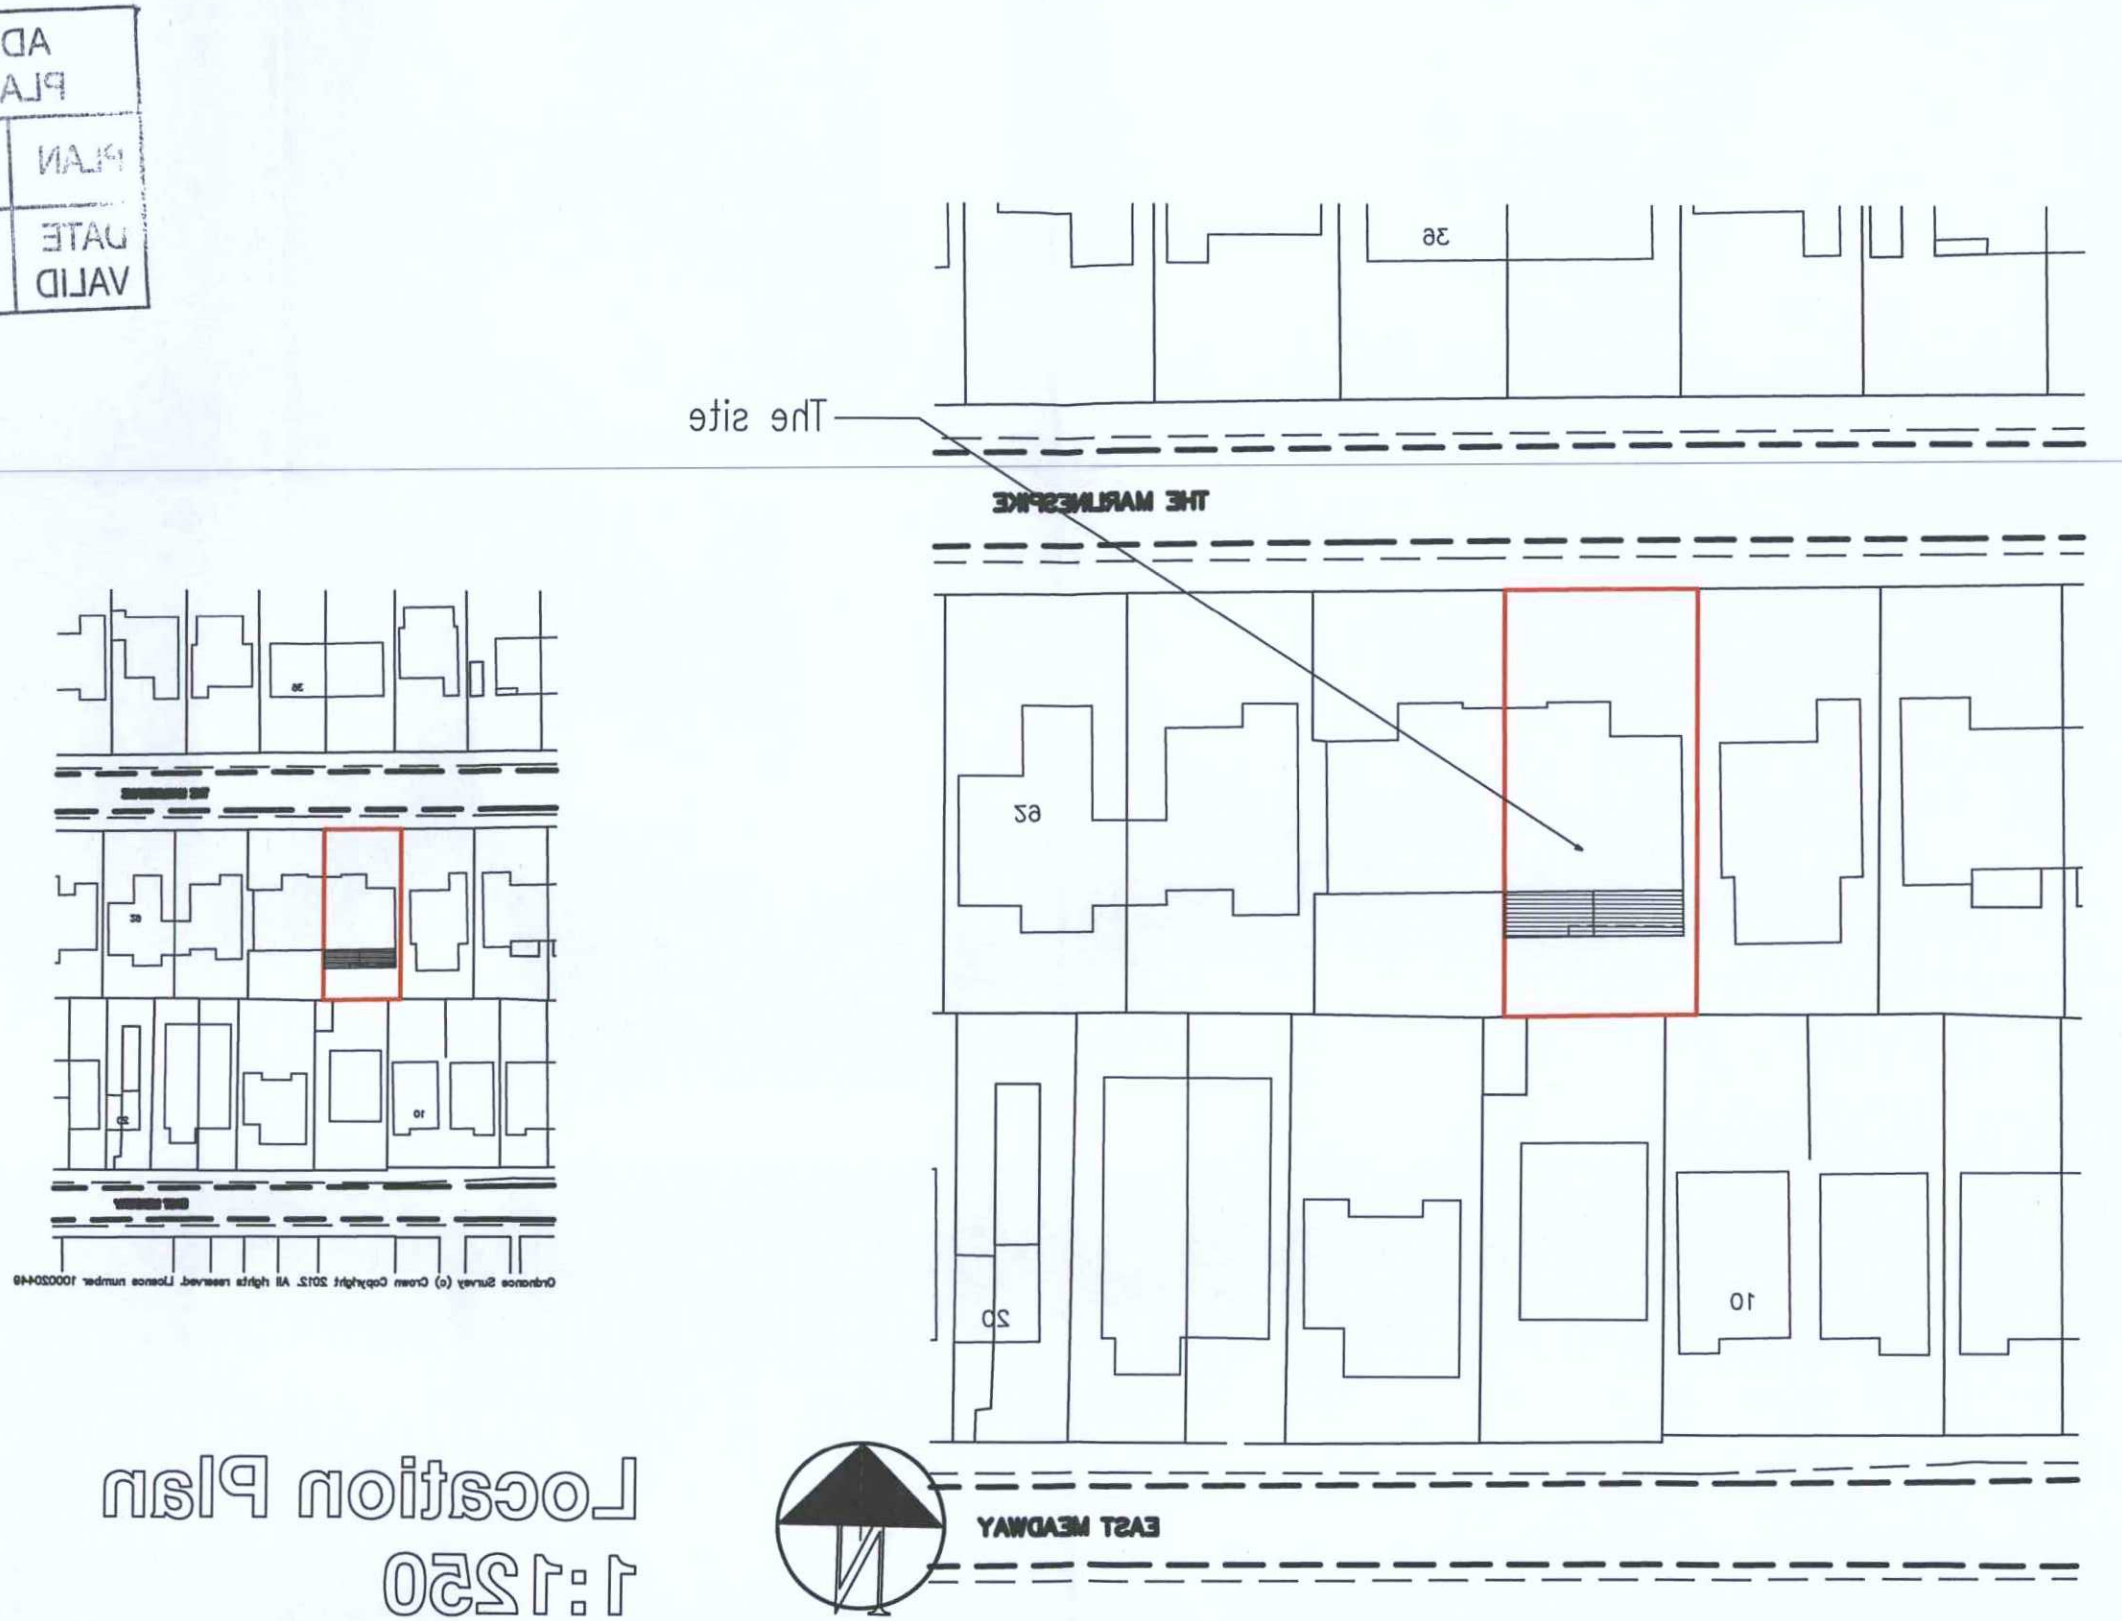

Ordnance Survey (c) Crown Copyright 2012. All rights reserved. Licence number 100020449

Location Plan
1:1250

Block Plan
1:500

1:500 Scale Bar

10m 20m 30m 40m

1:1250 Scale Bar

10m 20m 30m 40m 50m

Copyright of:
RJA Planning & Building Consultants
16 Greenacres
Shoreham-By-Sea
West Sussex
BN43 5WY
Tel: 01273 467297
Fax: 01273 467297
Email: rex@rjapbc.co.uk

Project:
35 The Marlinspike
Shoreham-by-Sea
West Sussex

Title:
Location & Block
Plans

Client:
Mr T. Heath

Scale:
1:1250, 1:500 @ A3

Date: Drawn:

Drg. No. 1200-Loc

Rev'n

ADUR & WORTHING
PLANNING SERVICES
PLAN AWDM/1135/12
DATE
VALID 18 SEP 2012