


ADUR & WORTHING
PLANNING SERVICES
AWDM/1135/12
VALID 18 SEP 2012

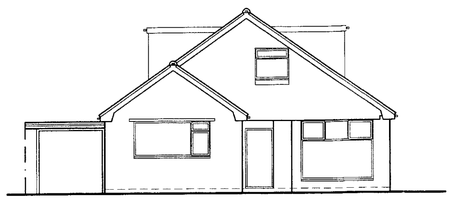


North Elevation

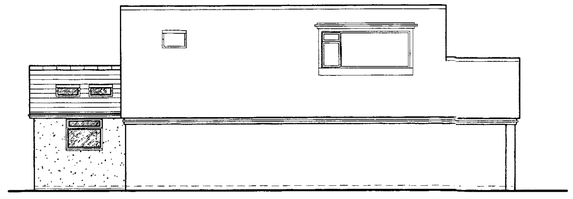


East Elevation

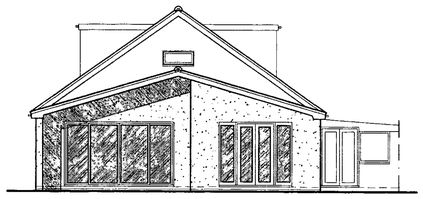

South Elevation

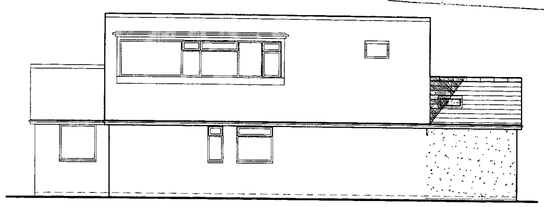


West Elevation

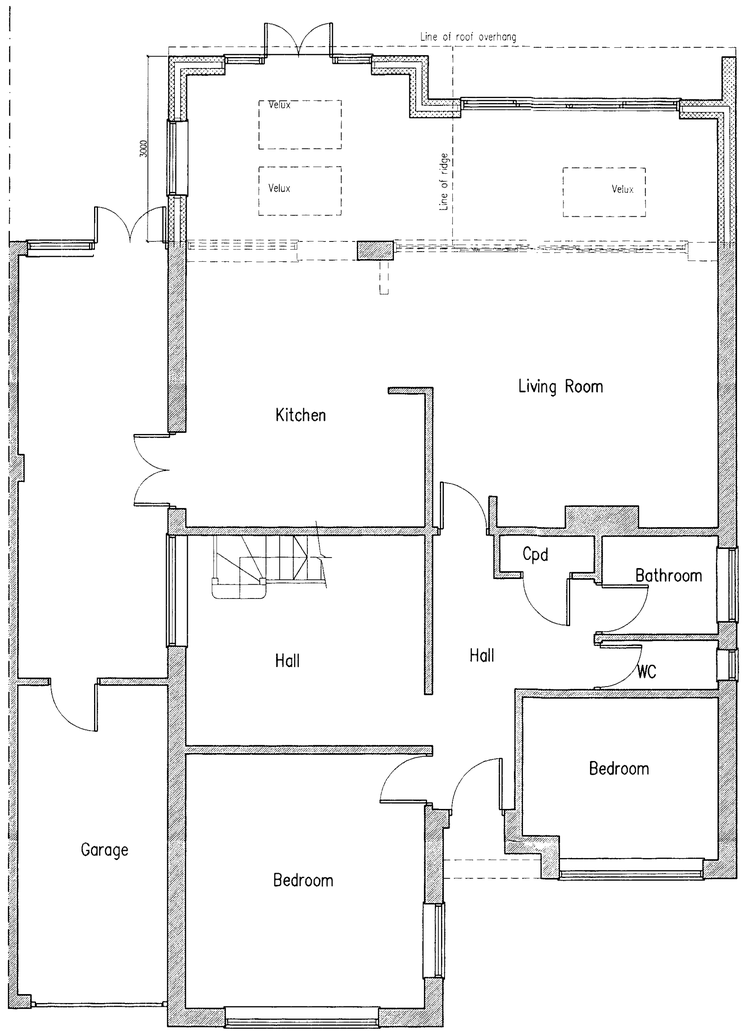

Ground Floor Plan



1:50 Scale Bar

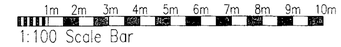

1:100 Scale Bar

Proposed Single Storey Rear Extension at: 35 The Marlinspike, Shoreham-By-Sea, West Sussex

rja Planning & Building Consultants Ltd.
16 Greenacres
Shoreham-By-Sea
West Sussex
BN43 5WY
t/f: 01273 467297 mob: 07971 375739
e: rex@rjapbc.co.uk web: www.rjapbc.co.uk

Chartered Institute of Architectural Technologists

PROJECT: 35 The Marlinspike, Shoreham-By-Sea		
DRAWING TITLE: Proposed Floor Plan & Elevations		
CLIENT: Mr T. Heath	DWG NO: 1200-01	REVISION:
SCALE: 1:50, 1:100 @ A1	DATE: 13.09.12	DRAWN: rex