CA PLAN - @ 1:200

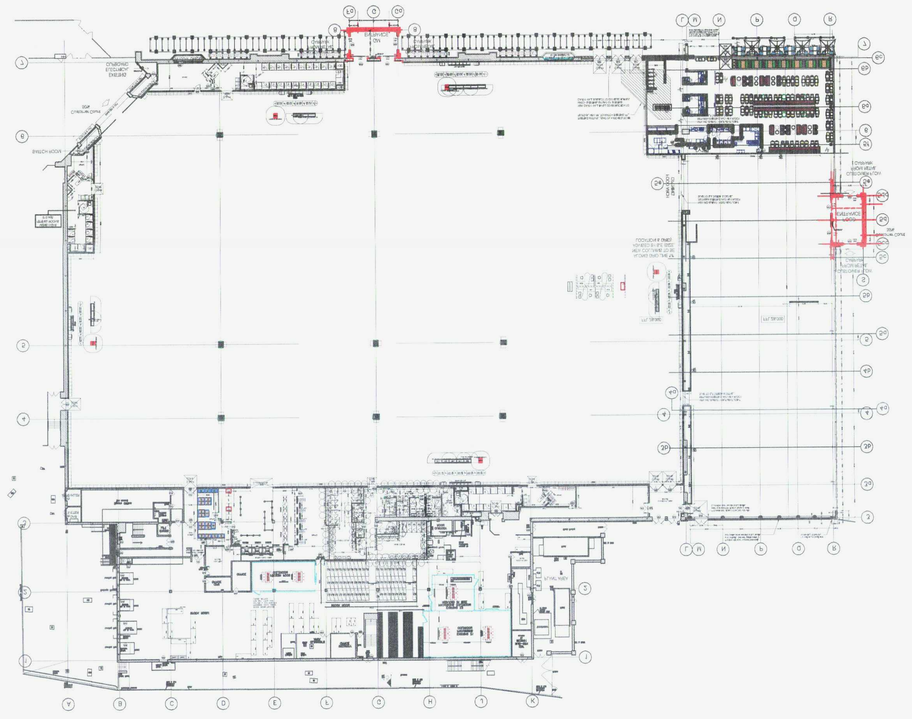

ENTRANCE TOTEM TREATMENT
PROPOSED CAR PARK

EXTERNAL SIGN NO. 9
Existing 'hero' green external face clad with reverse
sprayed black. Replace signage with new vinyl hero
illuminated individual black letters.
White: RAL 9003
Black: RAL 9005

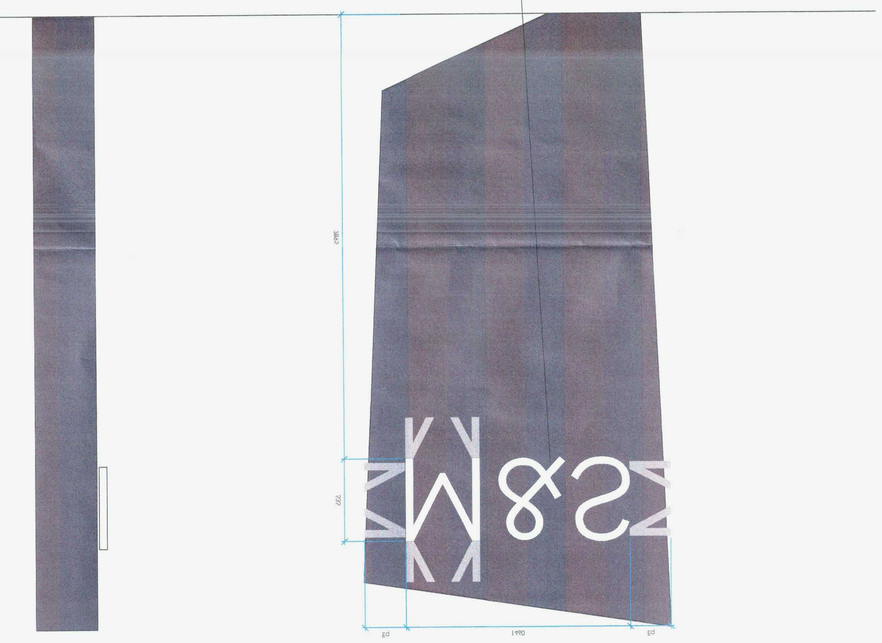

SOUTH WEST ELEVATION - @ 1:100

EXTERNAL SIGN NO. 8
Replace existing acrylic faces and lights to
each letter. Acrylic face to be opal white

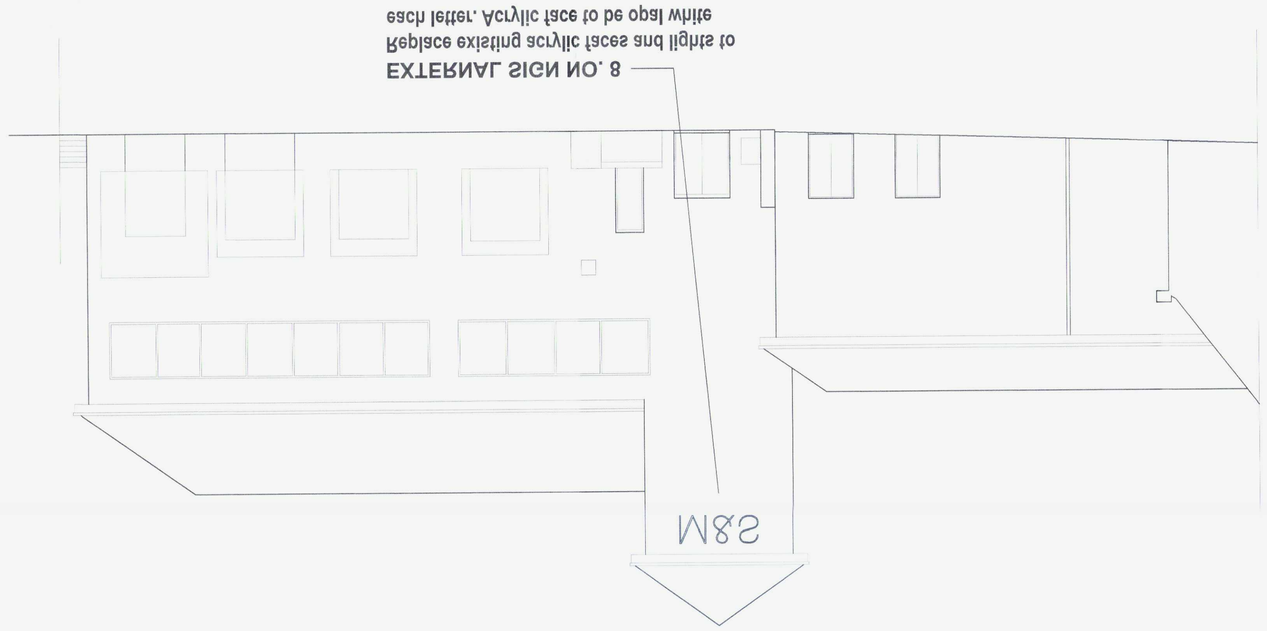

SIGN 7 SETTING OUT DETAIL Scale 1:20

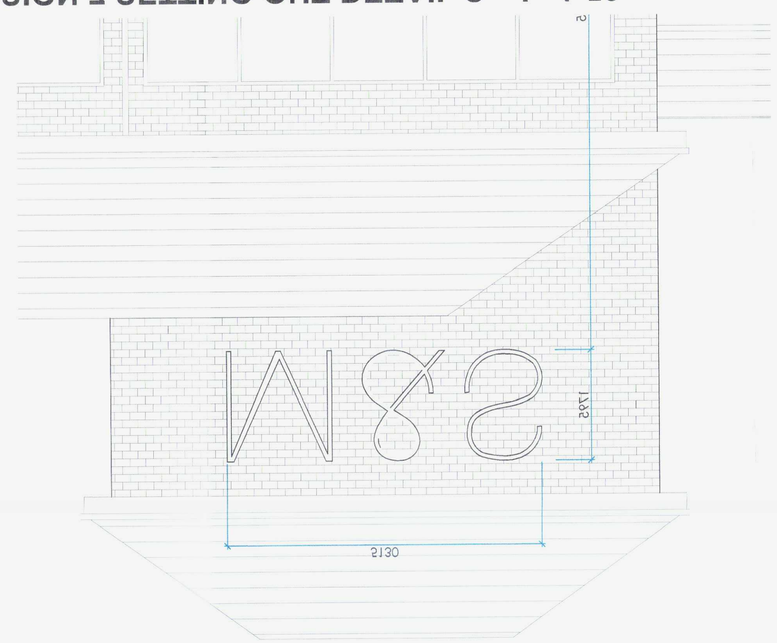

SIGN 8 SETTING OUT DETAIL Scale 1:20

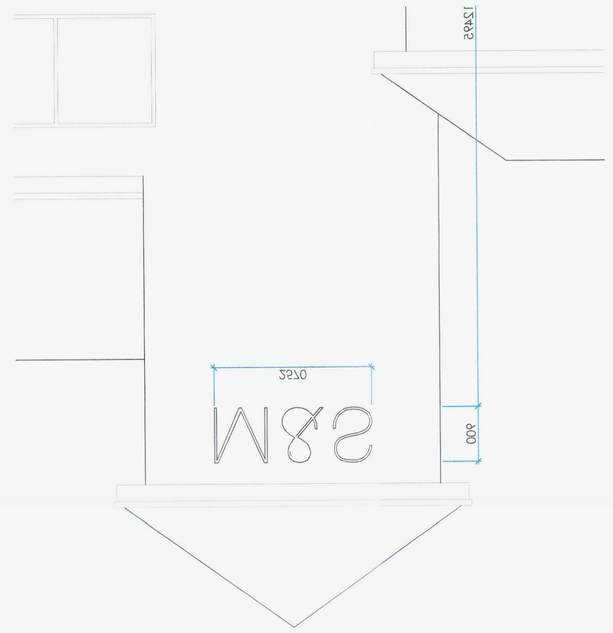

NORTH WEST ELEVATION - @ 1:100

EXTERNAL SIGN NO. 7
Replace existing acrylic faces and lights
to each letter. Acrylic face to be opal
white

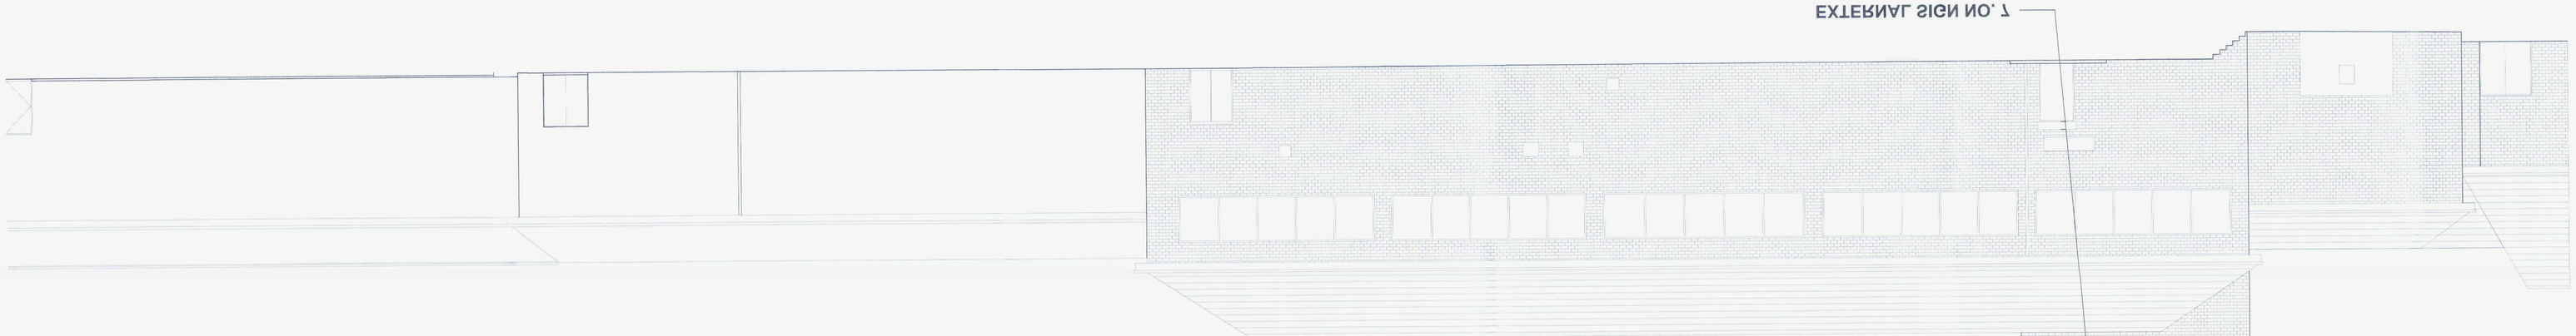

DATE AMEND	Date: 9/10/15
PLAN	WMDW 11291S
PLANNING SERVICES	
ADAM & MORTIMER	

DRAWING NO	8888		P	01
DRAWN	CHECKED	DATE	STATUS	REVISION
CW	MA	05.06.15	A	SOW
DRAWN UP		DESCRIPTIVE CODE		
SCALE @ A1	SCALE @ A3	DATE	STATUS	REVISION
VARIOUS	VARIOUS	05.06.15	A	SOW

DRAWN
MA
CHECKED

ELEVATIONS
EXTERNAL ENTRANCE \ EXIT
PROPOSED

PROJECT
UNITED KINGDOM
LOCATION
M&S SHOREHAM-BY-SEA
STORE NAME
EST. 1884
M&S

LOCATION MAP

REV	DATE	DESCRIPTION	DRAWN	CHECKED

ARCHITECTURE
LEEDS LONDON BIRMINGHAM
quattroarchitects.com