


FRONT ELEVATION (west)

SIDE ELEVATION (south)

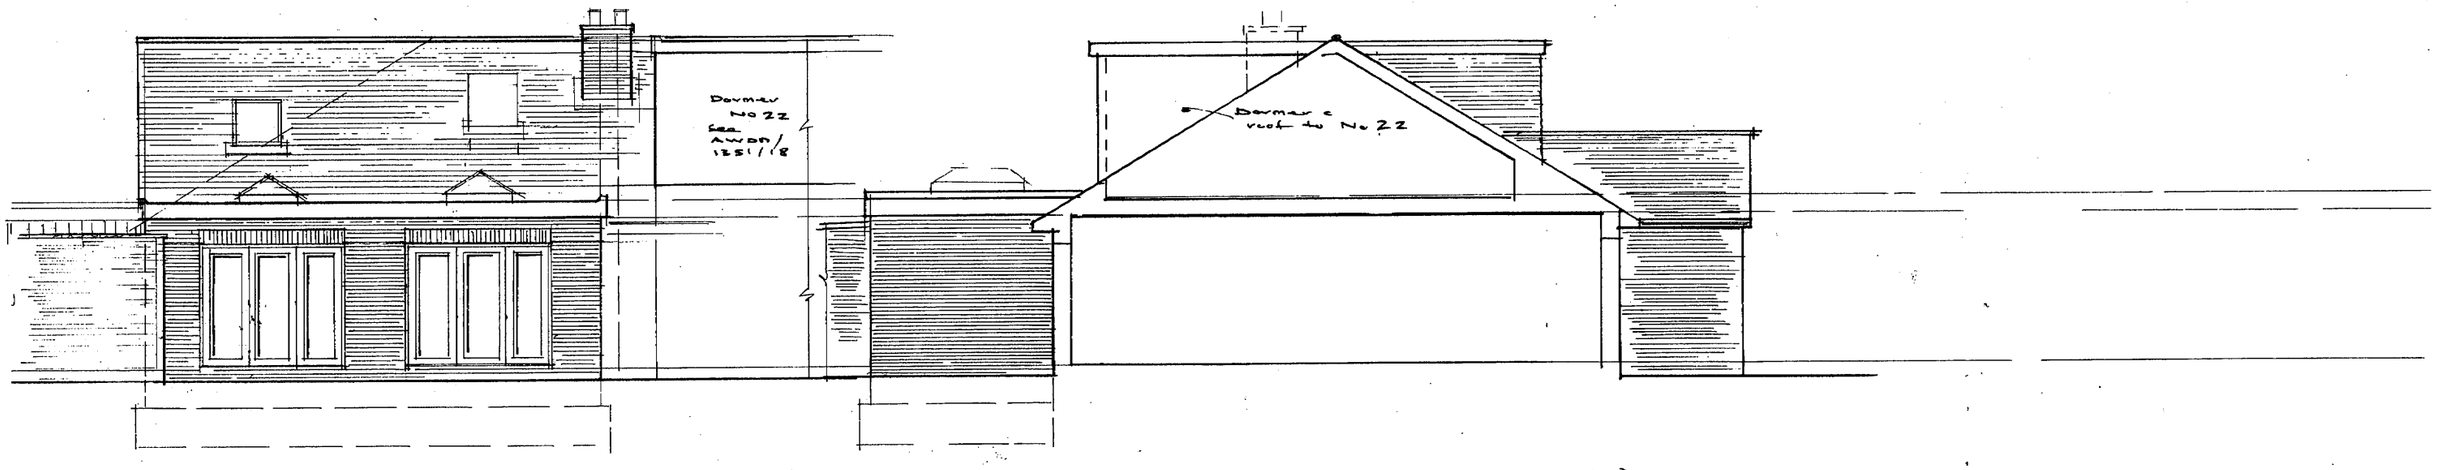

REAR ELEVATION (east)

SIDE ELEVATION (North)

0 1 2 3 4 5 Metres 10

Elevations as Proposed

Project: Extension and Loft room extension

23 Southview Close,
Shoreham By Sea
West Sussex
BN43 6LJ

PHILIP J CLAY
ARCHITECTURAL DESIGN
TELEPHONE -01903 815889
E-Mail philipclay@sky.com
web site: www.philclay.co.uk

CLIENTS:
Mr N Cummins

Scale & plan size
1:50 at A1
1:100 at A3

DWG. NO.
2242-2

P. J. Clay
April 2020