
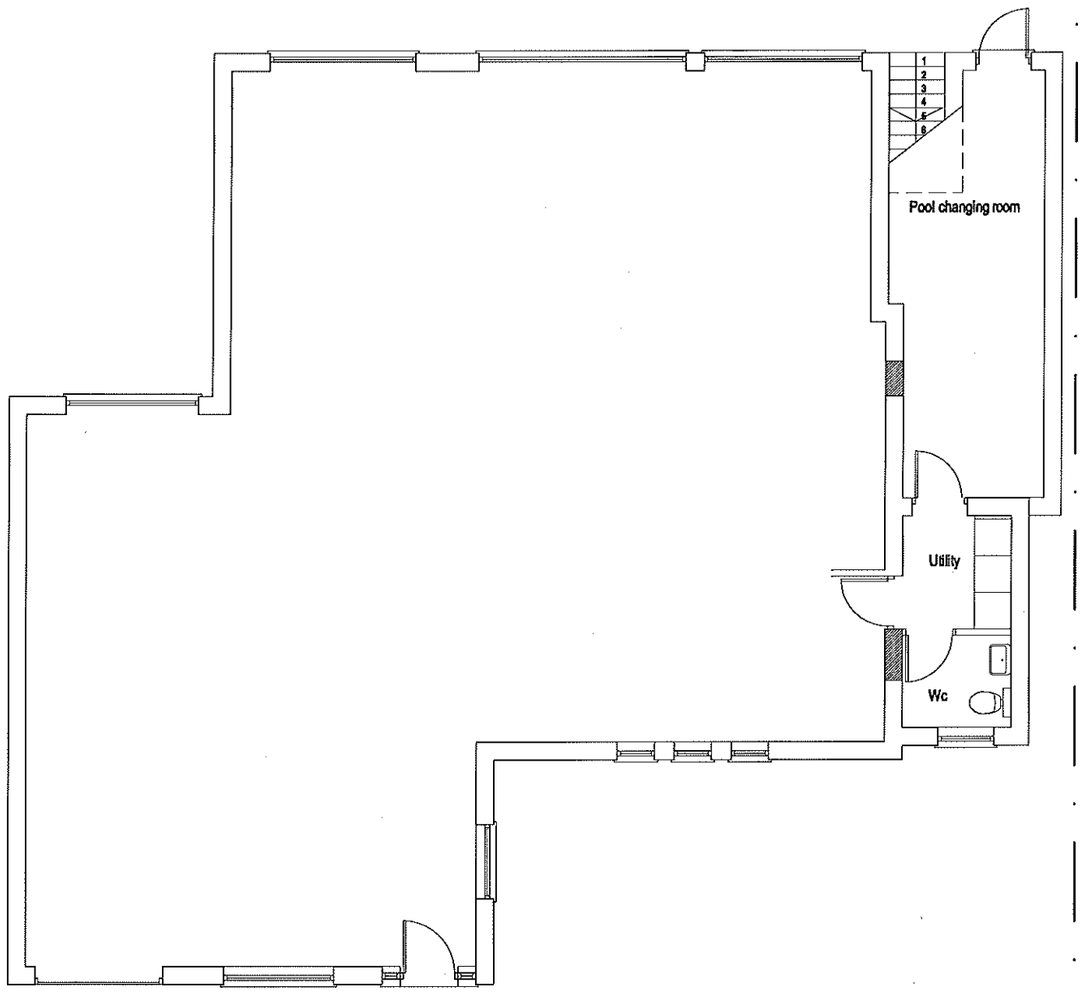


Ground floor plan

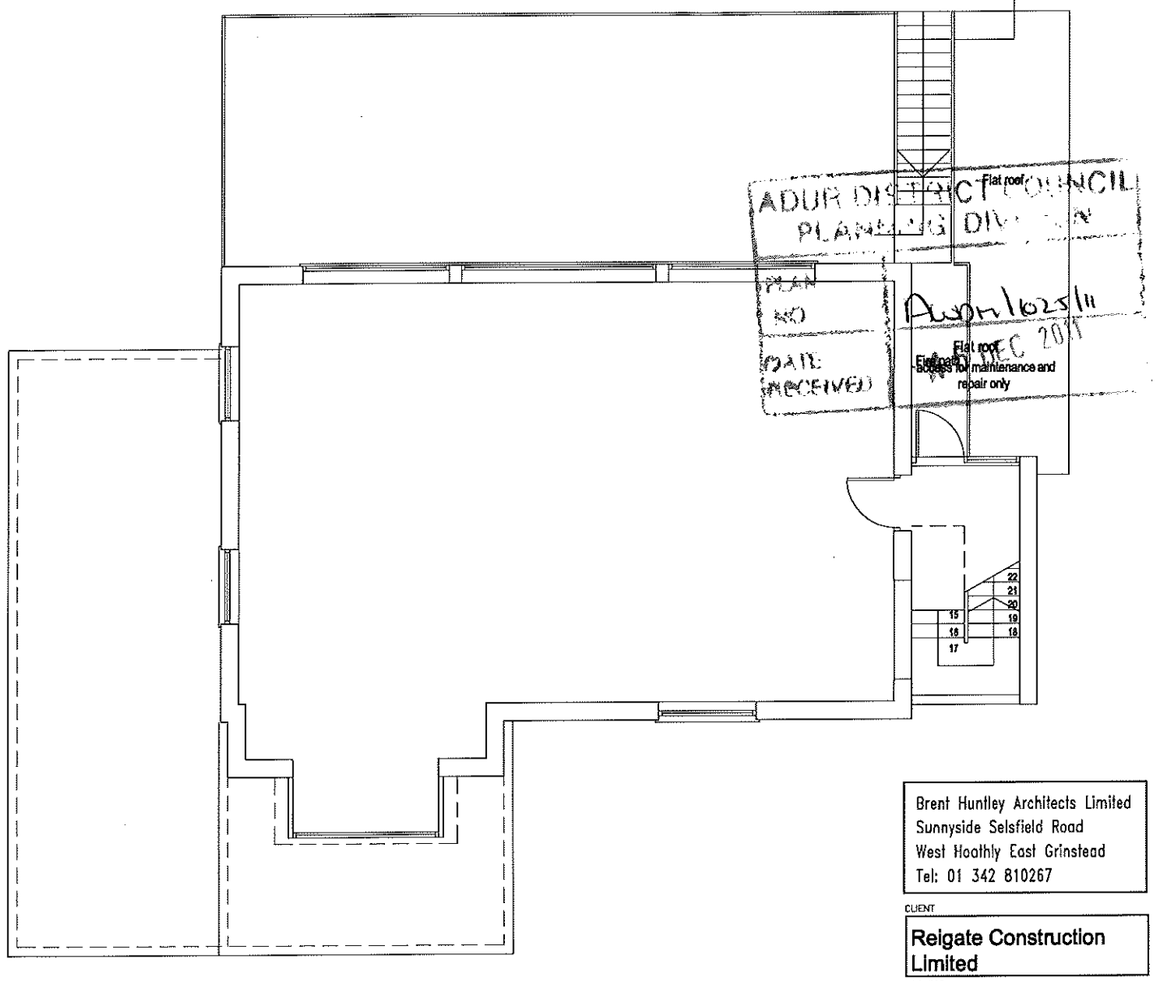

First floor plan

ADUR DISTRICT COUNCIL
PLANNING DIVISION
PLAN NO
Adur/1625/11
DATE RECEIVED
1 DEC 2011

REVISIONS:

No	Revision	Date	By
A	Extension updated	30.11.11	BH
B	Drawing status updated	05.12.11	BH

Brent Huntley Architects Limited
Sunnyside Selsfield Road
West Hoathly East Grinstead
Tel: 01 342 810267

CLIENT
Reigate Construction Limited

PROJECT
148 Old Fort Road
Shoreham-by-Sea
West Sussex BN43 5HL

TITLE
Ground and First Floor Plans
As Proposed

STATUS
PLANNING

DATE: Oct 11
SCALE: 1:100
DRAWN BY: BH
REVIEWED BY:
DRAWING NUMBER: 281/15
REVISION: B

Information produced from survey information. Do NOT scale this drawing. Figured dimensions only are to be used and any discrepancies shall be reported to the Contract Administrator. MODIFICATIONS to be made solely on ORIGINAL MAGNETIC MEDIA.