
REVISIONS:

No:	Revision:	Date:	By:
A	Stair tower revised	20.10.11	BH
B	Dormer corrected	20.11.11	BH
C	Elevations corrected	22.11.11	BH
D	Volume details removed	24.11.11	BH



Front elevation

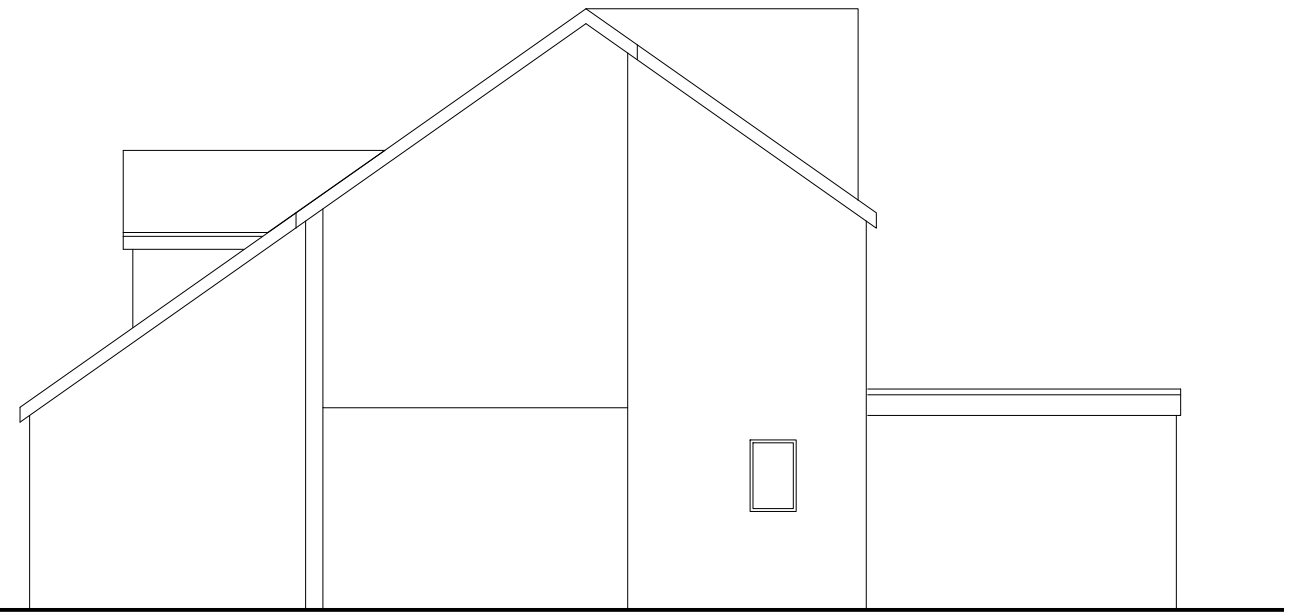

Side elevation



Rear elevation

Brent Huntley Architects Limited
Sunnyside Selsfield Road
West Hoathly East Grinstead
Tel: 01 342 810267

CLIENT

Reigate Construction Limited

PROJECT

**148 Old Fort Road
Shoreham-by-Sea
West Sussex BN43 5HL**

TITLE

**Elevations
Revision to
As Approved**

STATUS

EXISTING

DATE: Oct 11

SCALE: 1:100

DRAWN BY: BH

REVIEWED BY:

DRAWING NUMBER: 281/06

REVISION: D

Information produced from survey information. Do NOT scale this drawing. Figured dimensions only are to be used and any discrepancies shall be reported to the Contract Administrator. MODIFICATIONS to be made solely on ORIGINAL MAGNETIC MEDIA.