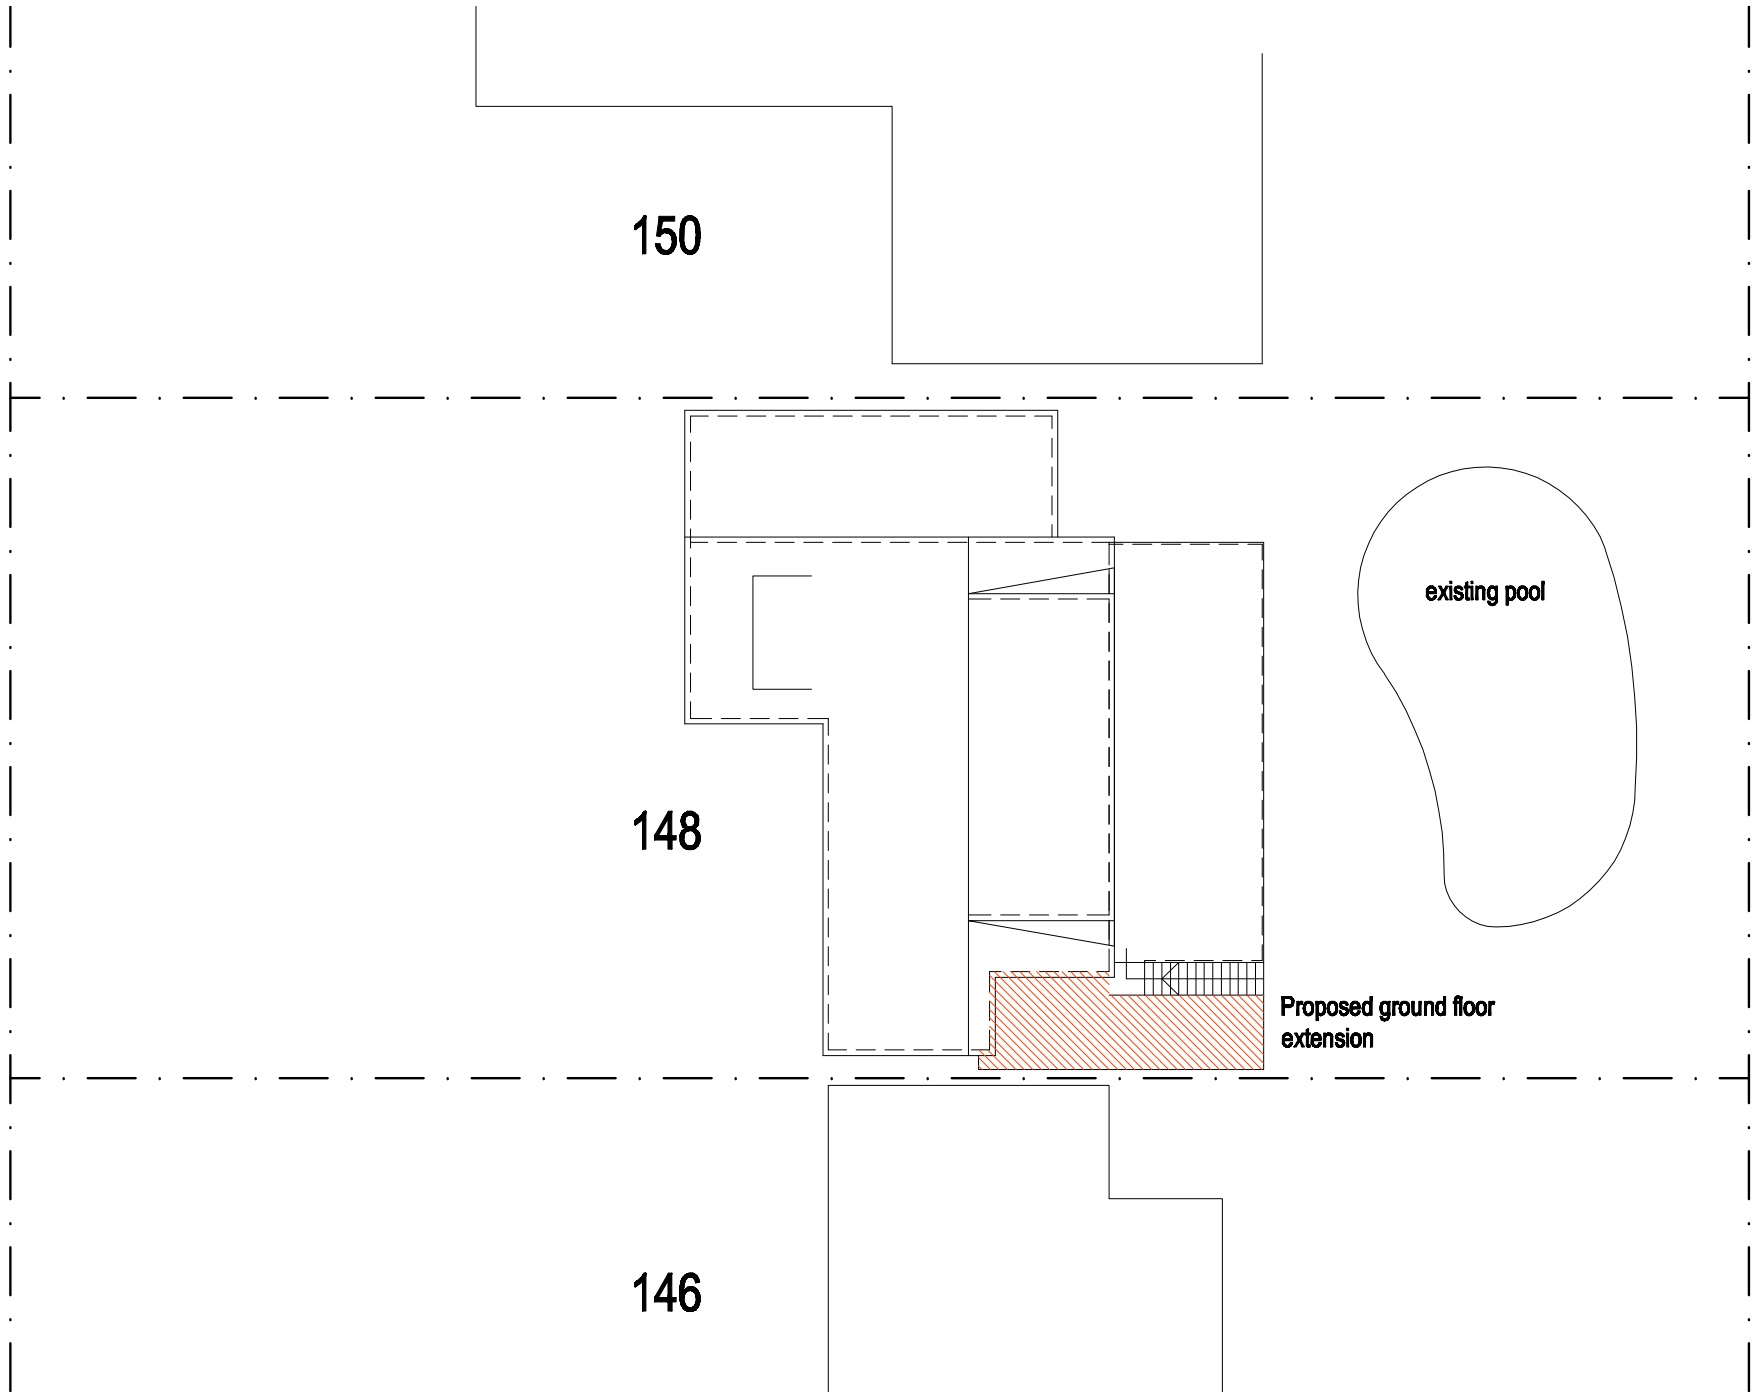


Brent Huntley Architects Limited
Sunnyside Selsfield Road
West Hoathly East Grinstead
Tel: 01 342 810267

CLIENT

Reigate Construction Limited

PROJECT

**148 Old Fort Road
Shoreham-by-Sea
West Sussex BN43 5HL**

TITLE

Site Plan

STATUS

PLANNING

DATE	SCALE
Nov 11	1:200

DRAWN BY	REVIEWED BY
BH	

DRAWING NUMBER	REVISION
281/01	*

Information produced from survey information. Do NOT scale this drawing. Figured dimensions only are to be used and any discrepancies shall be reported to the Contract Administrator. MODIFICATIONS to be made solely on ORIGINAL MAGNETIC MEDIA.