

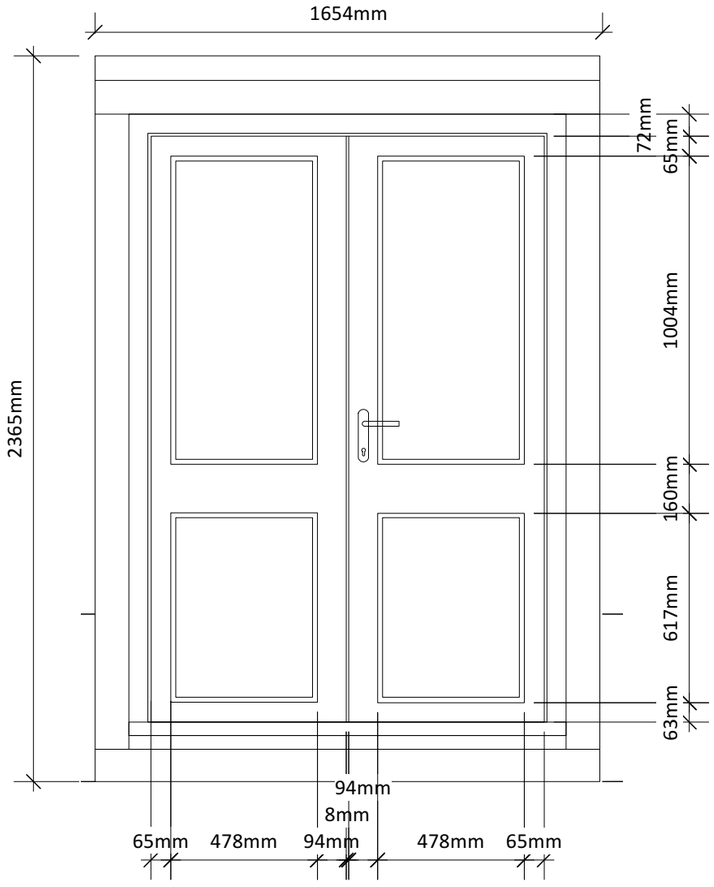



Proposed G12/D1 & D2 Elevation
1:20 @A3

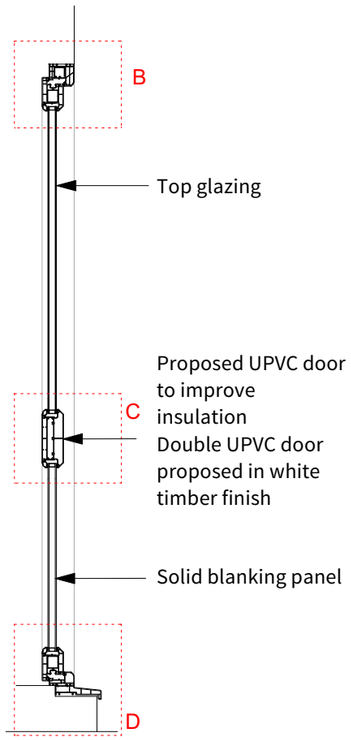

Proposed G12/D1 & D2
Detail A
1:20 @A3

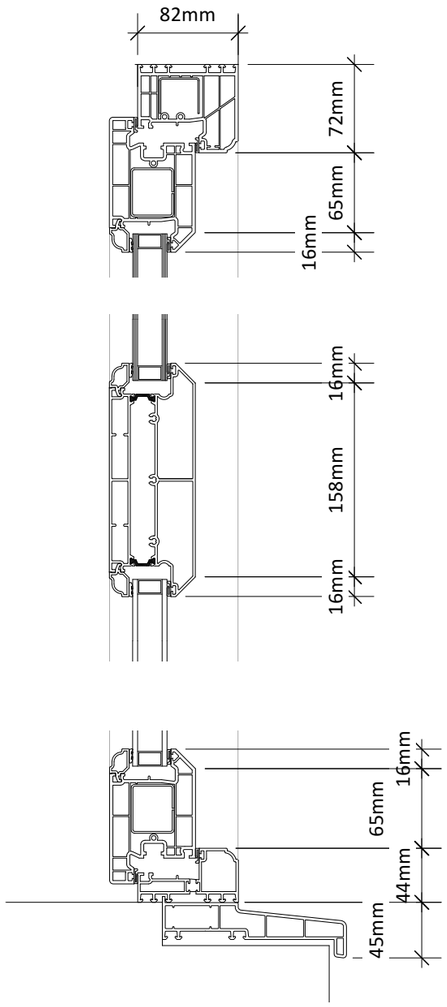

Proposed G12/D1 & D2
Detail B, C and D
1:5 @A3

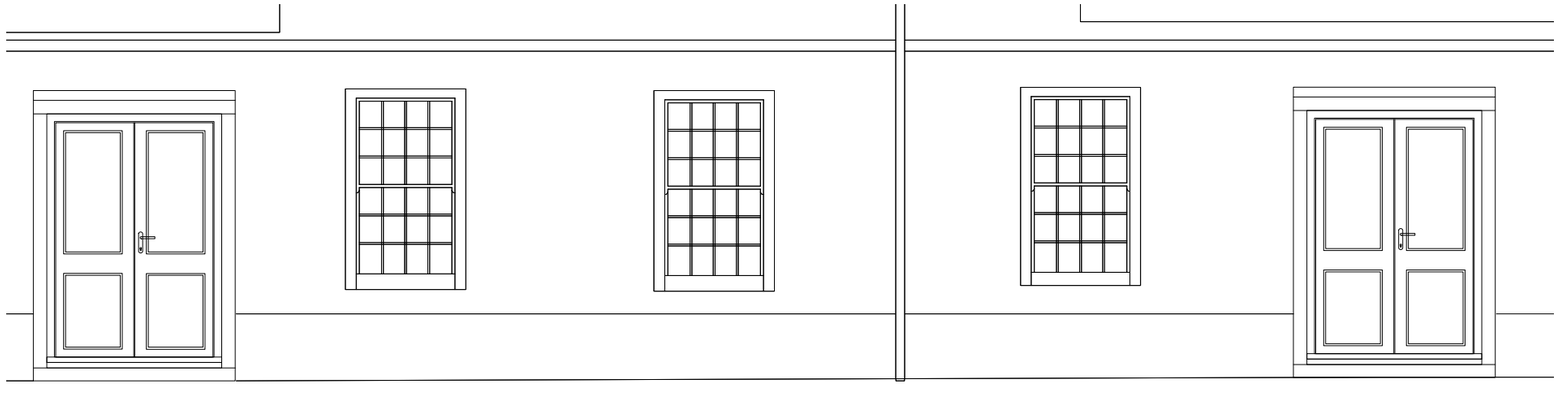

Proposed South Facing Elevation
1:50 @A3

Door G.11/D1 & G.12/D2 to be the same


Proposed doors to fit within existing structural openings
Agate Grey

4 Gloucester Passage, Brighton BN1 4AS
e: studio@ sticklandwright.co.uk
t: 01273 964051
Company registered in England No. 11222477

Disclaimer:
This drawing is the copyright of Stickland Wright Ltd. and may not be reproduced or used except by written permission.
Figured dimensions to have precedence over scaling.
Check all site dimensions prior to fabrication. Refer any discrepancies found to Stickland Wright

Revisions:

			Checked
*	03/04/23	DRAFT FOR COMMENT	NS
A	02/08/23	Planning Issue	NS
B	08/08/23	Planning Issue	NS
C	02/11/23	Planning Issue - details updated	NS
D	13/11/23	Planning Issue - colour added	NS

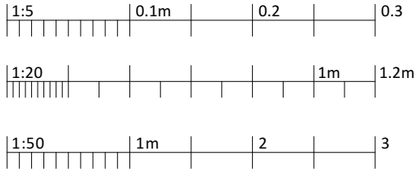

Dwg No.	21008-P-014-D
Drawing Title	Proposed South Elevation Detail
Address	The Bay, Worthing BN11 3ND
Client	DIM 365 Ltd
Scale	@A3
Stage	Planning
Drawn by	ST
Checked by	NS

STICKLAND WRIGHT
architecture + interiors
www.sticklandwright.co.uk