



Existing G12/D1 & D2 Elevation
1:20 @A3

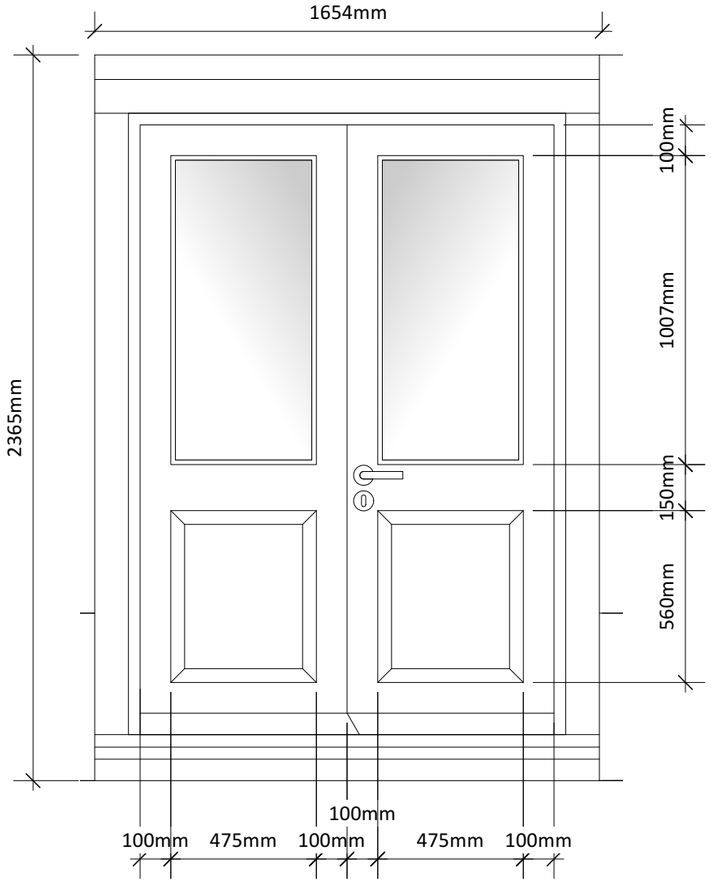


Existing G12/D1 & D2
Detail A
1:20 @A3

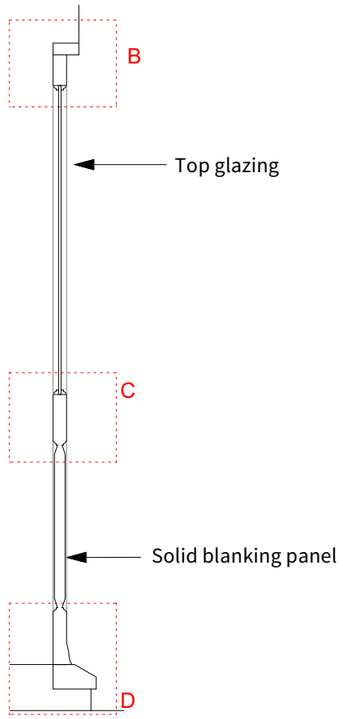




Existing G12/D1 & D2

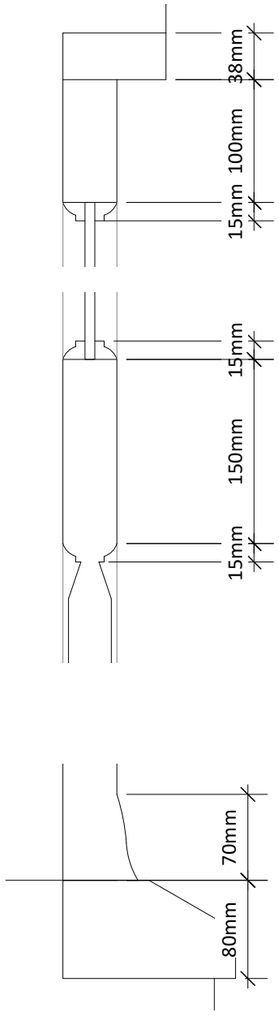

Existing G12/D1 & D2
Detail B, C and D
1:5 @A3

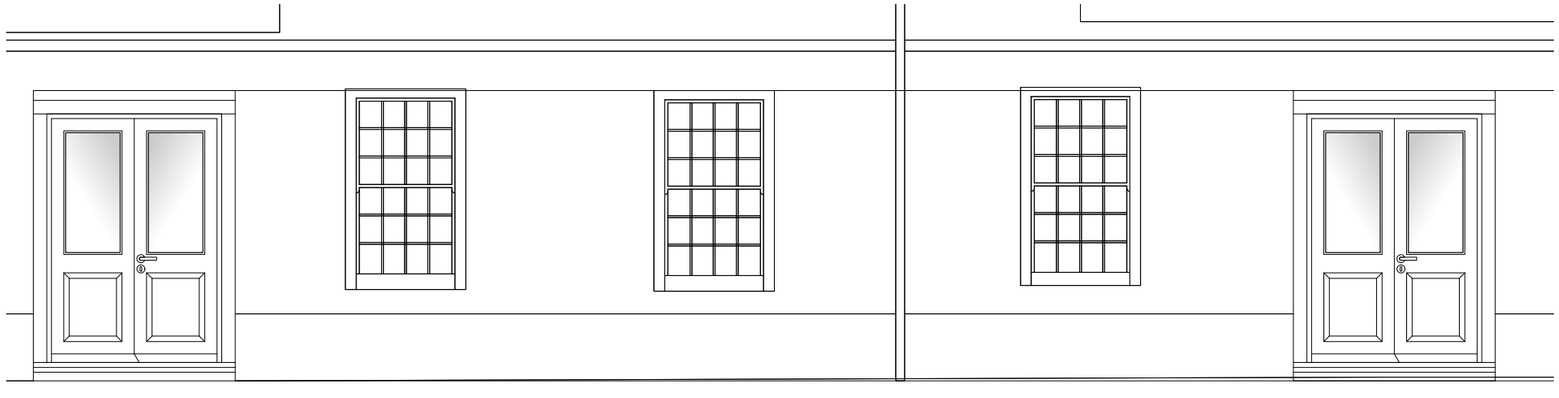

Existing South Facing Elevation
1:50 @A3

4 Gloucester Passage, Brighton BN1 4AS
e: studio@sticklandwright.co.uk
t: 01273 964051
Company registered in England No. 11222477

Disclaimer:
This drawing is the copyright of Stickland Wright Ltd. and may not be reproduced or used except by written permission.
Figured dimensions to have precedence over scaling.
Check all site dimensions prior to fabrication. Refer any discrepancies found to Stickland Wright

Revisions:

			Checked
A	02/11/23	Planning Issue	NS

1:5 0.1m 0.2 0.3
1:20 1m 1.2m
1:50 1m 2 3

Dwg No. 21008-P-017-A

Drawing Title	Existing South Elevation Detail
Address	The Bay, Worthing BN11 3ND
Client	DIM 365 Ltd
Scale	@A3
Stage	Planning
Drawn by	ah
Checked by	NS

STICKLAND WRIGHT
architecture + interiors
www.sticklandwright.co.uk