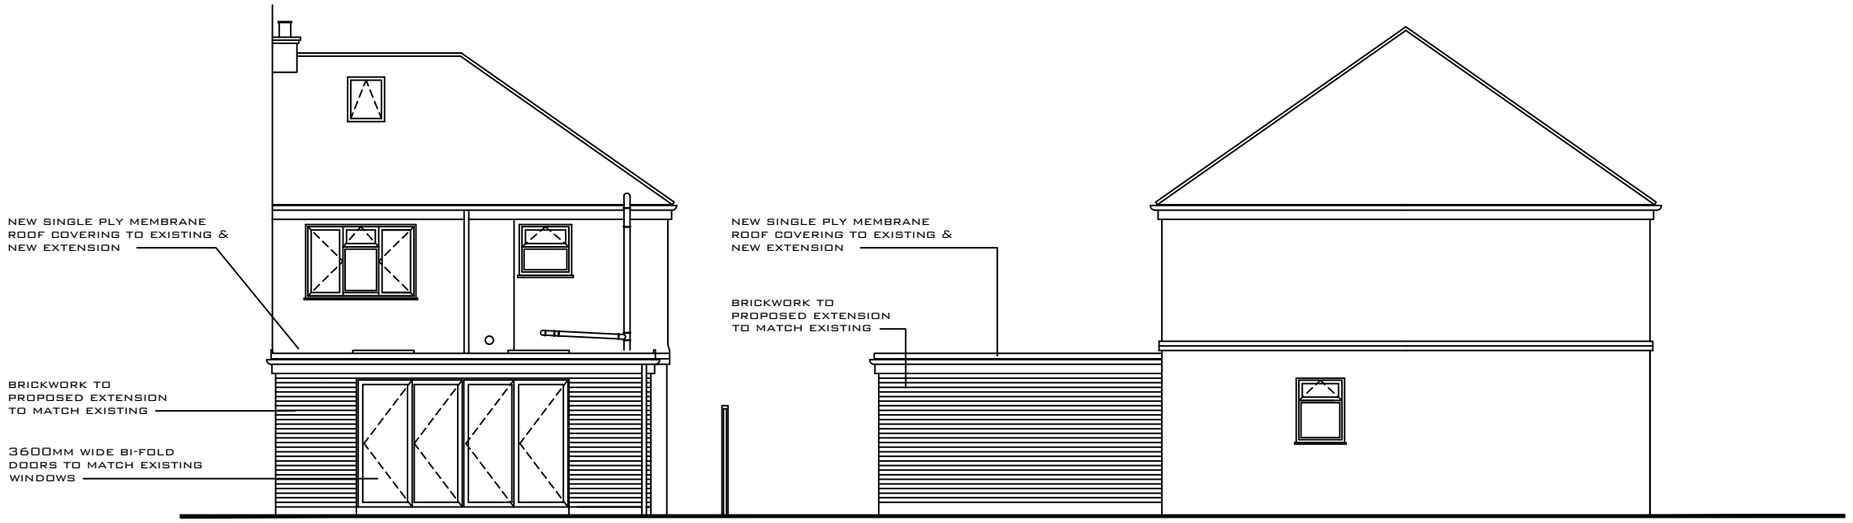

PROPOSED EXTENSION GIA
TOTAL GIA = 7.7M.SQ.

PROPOSED REAR ELEVATION - WEST

PROPOSED SIDE ELEVATION - SOUTH

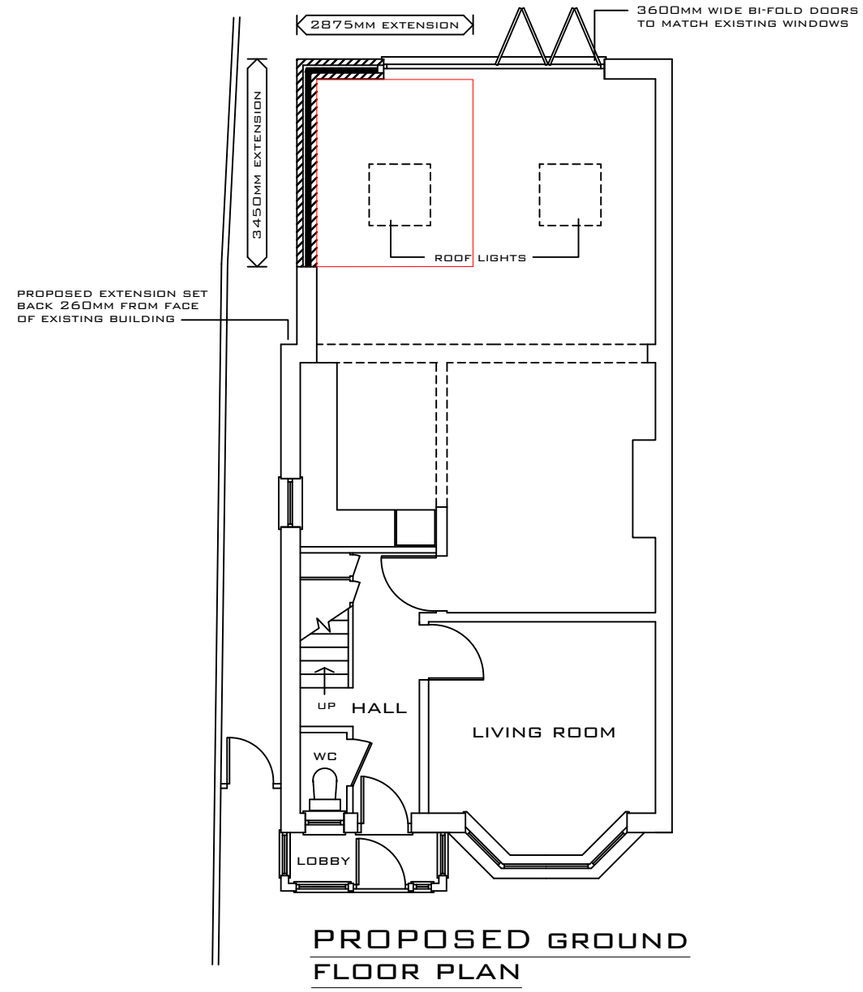

PROPOSED GROUND FLOOR PLAN

N

1M 2M 3M 4M 5M

GMG
ARCHITECTURAL SERVICES

ADDRESS:
53 REIGATE ROAD
WORTHING
BN11 5NE

TITLE:
PROPOSED PLANS & ELEVATIONS

DWG NO: PL/02
DATE: JUNE 2025

BY: GMG
SCALE: 1/100