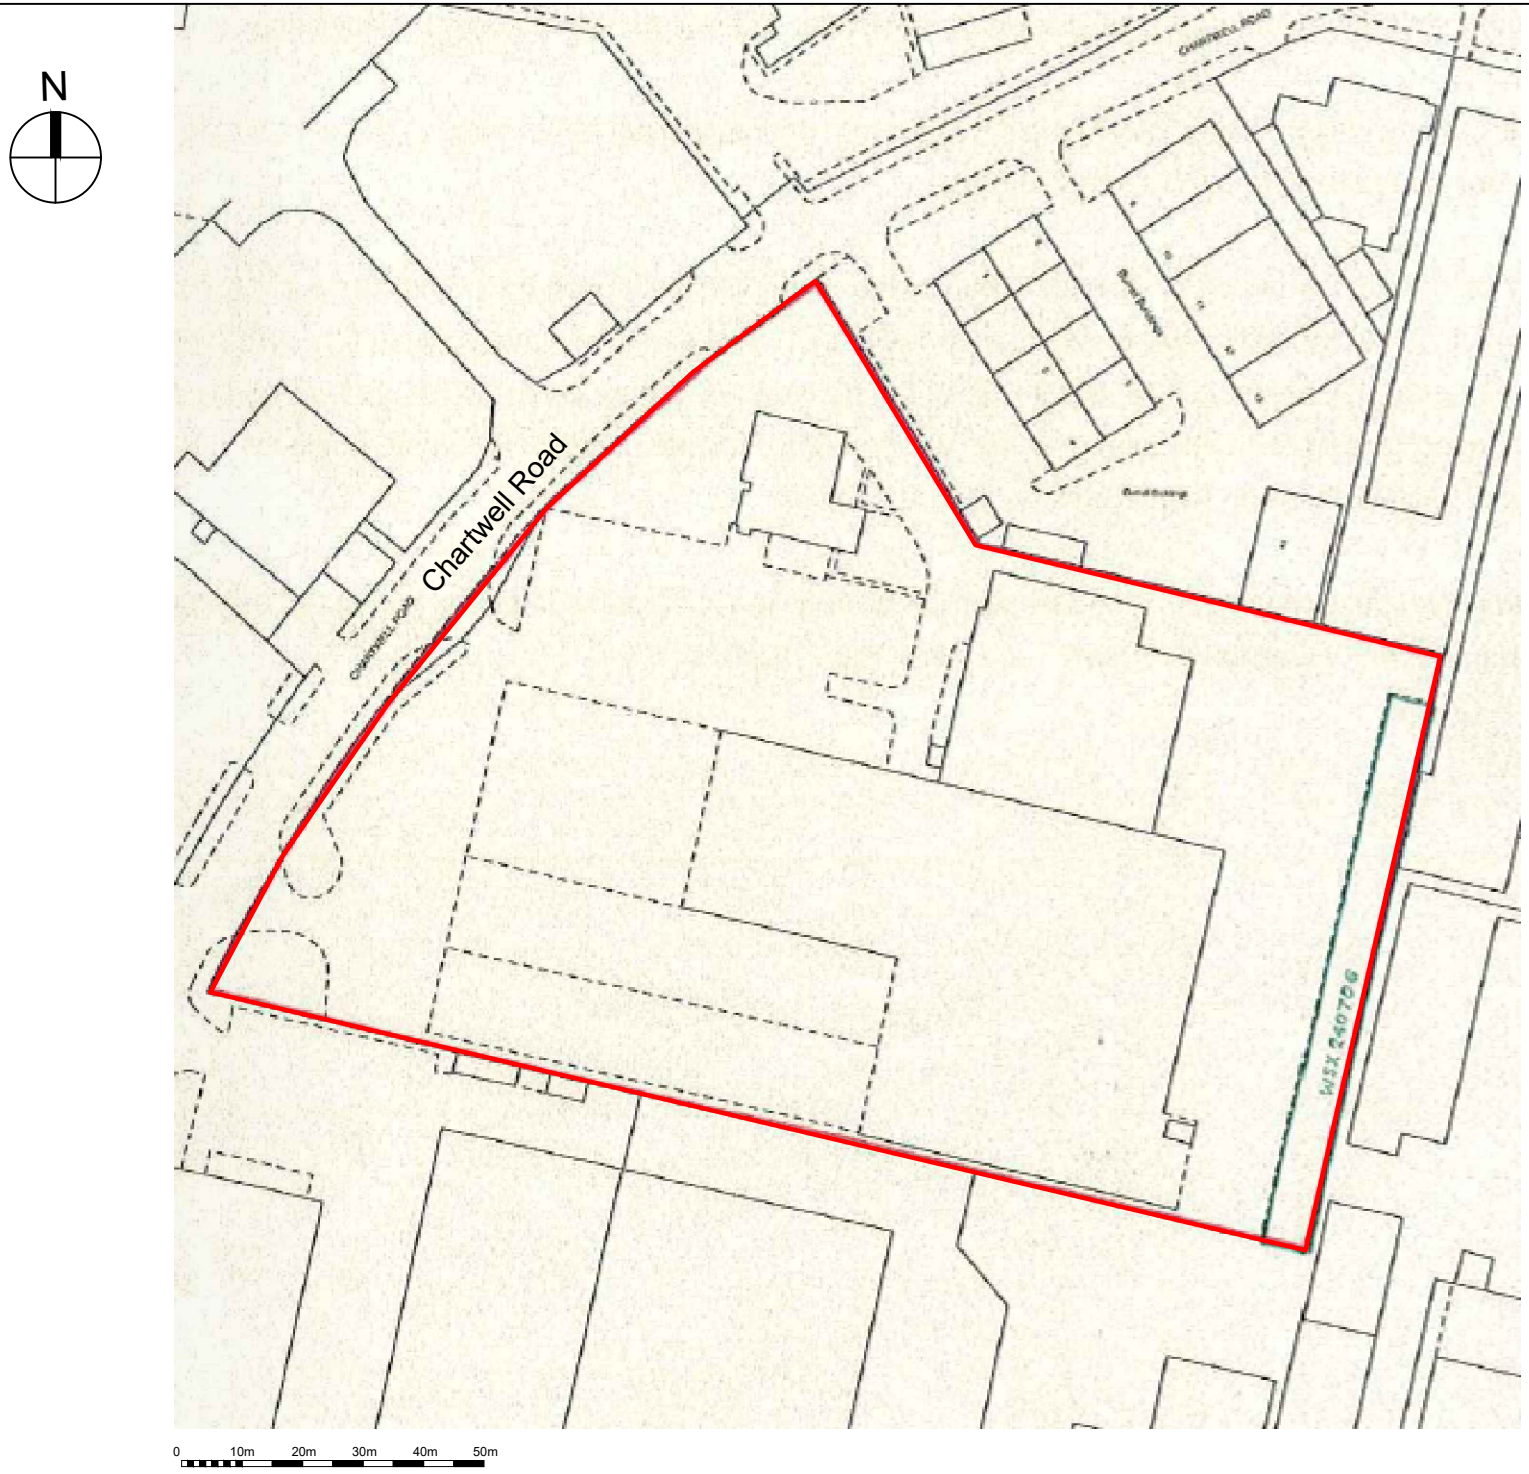


DRAWING LEGEND

BIDFOOD LAND OWNERSHIP

Rev	Description	Dwn	Chck	Date
A				

PHOTON ENERGY

© Photon Energy Ltd
8 Windsor Square
Silver Street
Reading, RG1 2TH

Tel +44 118 997 7470
info@photonenergy.co.uk
www.photonenergy.co.uk
All rights reserved

Project Number: I1946	
Project Name: BFS Worthing	
Drawing By: Jason Wong	Scale: 1:1250 @ A4
Checked By: Lucy Aitchison	Date: 11/07/2022
Drawing Name: BFS Worthing A4 Location Plan	
Drawing No: I1946-101-01	Rev: -