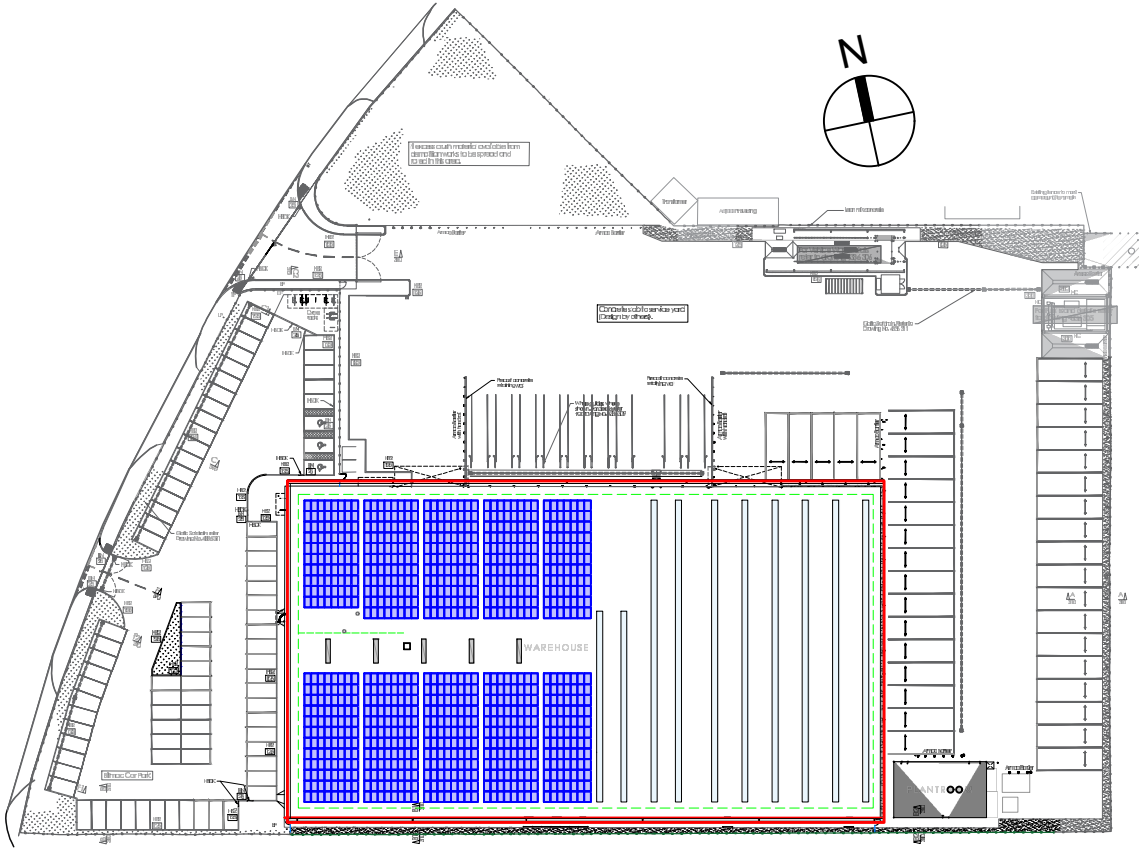


0 10m 20m 30m 40m 50m

DRAWING LEGEND

1. System Details
   - 1.1. Installed Power: 349.18 kWp
   - 1.2. Installed Modules: 889
   - 1.3. Module Power: 395Wp each
   - 1.4. Module Inclination: 0-5°

PV Modules:
Trina TSM395-DE08.09
Power: 395Wp
Dimensions: 1754x1096x30mm

Building Outline

Rev	Description	Dwn	Chck	Date

PHOTON ENERGY

© Photon Energy Ltd
8 Windsor Square
Silver Street
Reading, RG1 2TH
Tel +44 118 997 7470
info@photonenergy.co.uk
www.photonenergy.co.uk
All rights reserved

Project Number: I1946	
Project Name: BFS Worthing	
Drawing By: Sara Abdel Ahad	Scale: 1:1250 @ A4
Checked By: DRAFT	Date: 08/07/2022
Drawing Name: BFS Worthing A4 Site Plan	
Drawing No: I1946-101-02	Rev: -